


1. SECTION AT FUTURE CLASS ROOM - 1 NOT APPLICABLE

2 SECTION AT FUTURE CLASS ROOM - 2

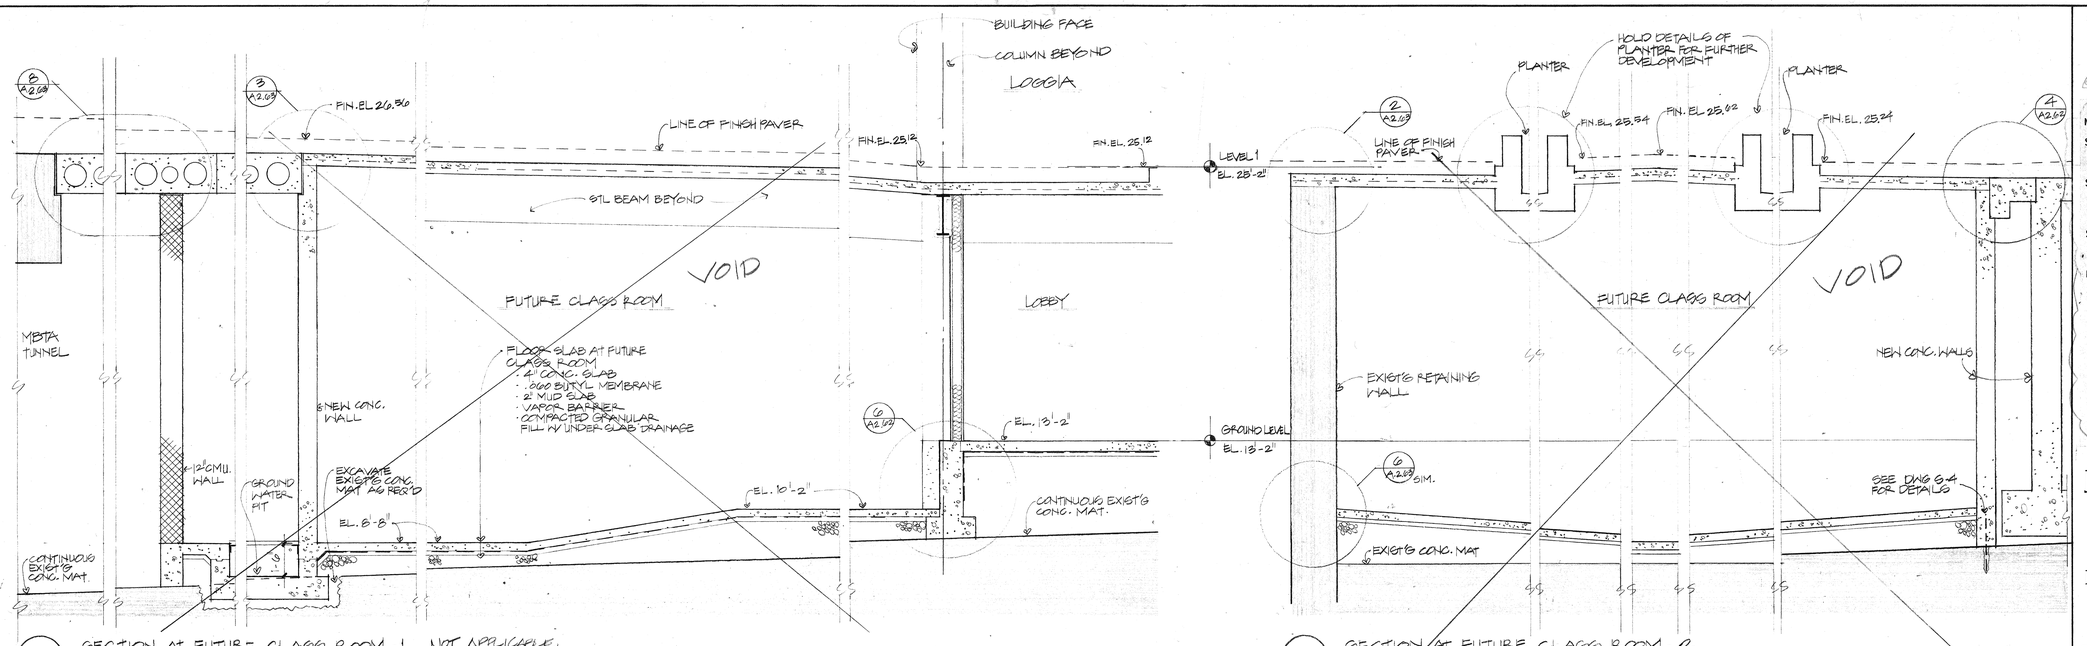


3 WALL SECTION AT STAIR #2 EXIT.




4 WALL SECTION AT ELEC. SWITCHGEAR

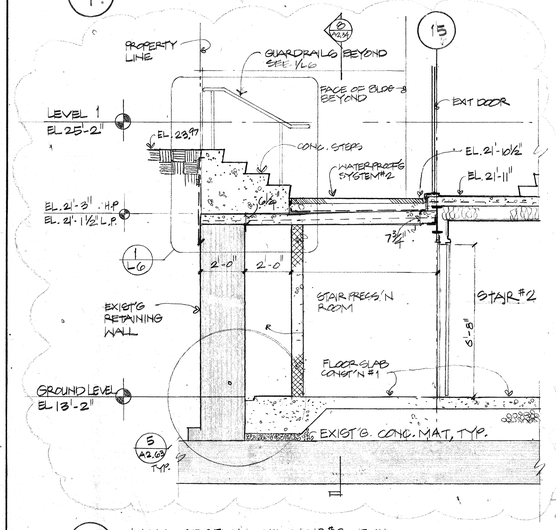


5 WALL SECTION AT AREAWAY

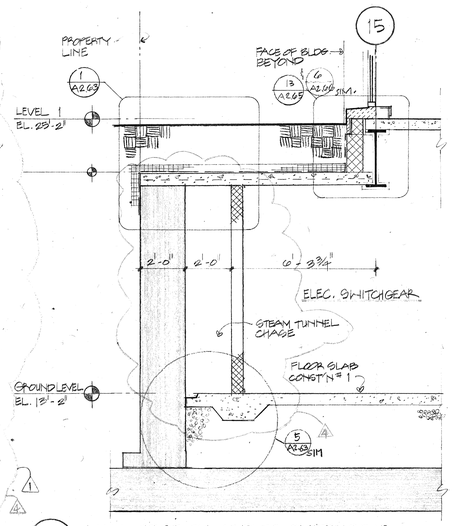


8 WALL SECTION AT STAIR #2 EXIT. LANDING

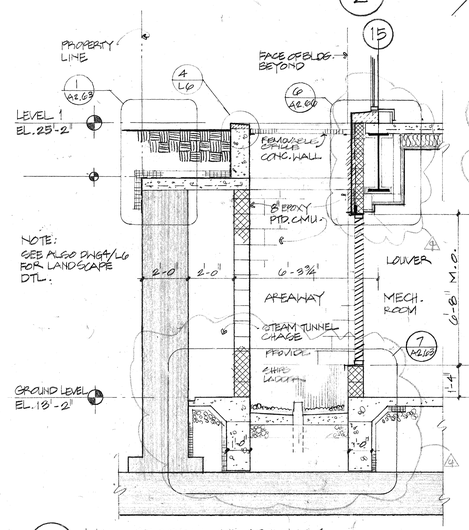


6 WALL SECTION @ COOLING TOWER OPENING @ PENTHOUSE LEVEL

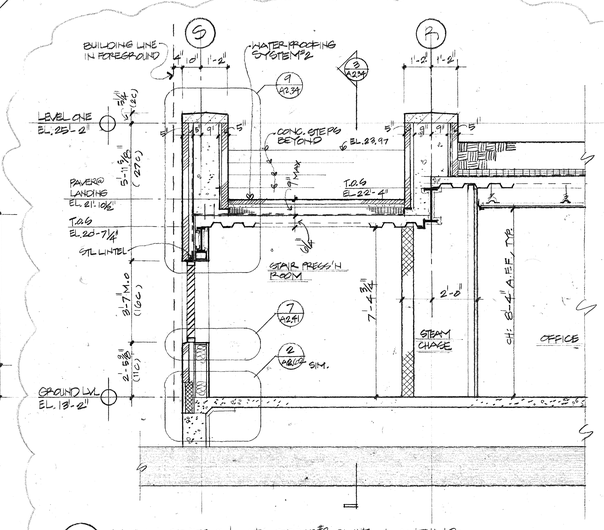


7 WALL SECTION @ COOLING TOWER OPENING

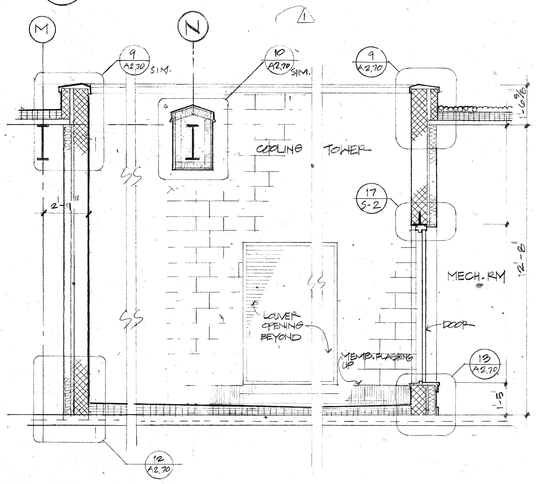


9 STAIR #2 LANDING ABOVE STAIR PRESS'N ROOM DTL
SCALE: 1½" = 1'-0"

NOTE: WATERPROOFING SYSTEMS SHALL BE:

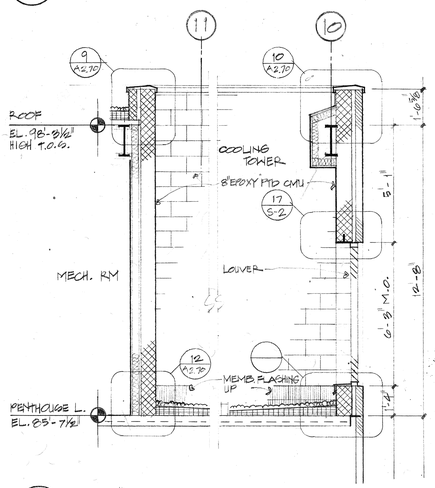SYSTEM 1 - CONCRETE MAT WATERPROOFING
Bituminous membrane waterproofing/
Liquid membrane waterproofing.

SYSTEM 2 - PLAZA WATERPROOFING
3" Rigid Insulation
Prefabricated drainage composite
Bituminous dmembrane waterproofing.

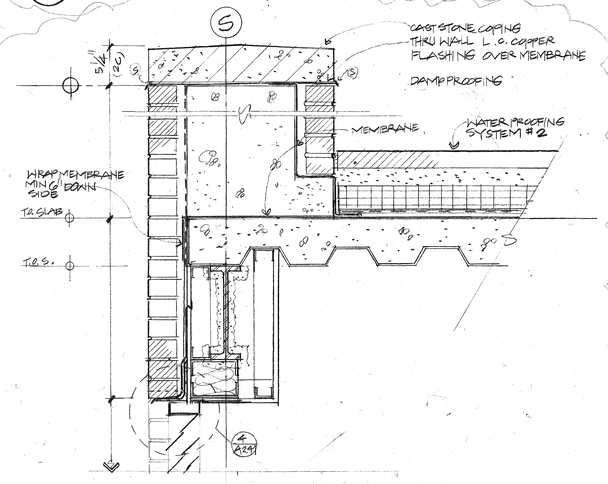SYSTEM 3 - BUTYL VAPOR BARRIER
Elastomeric membrane waterproofing.

NOTE: ROOFING SYSTEMS SHALL BE:

SYSTEM 1 - IRMA TERRACE ROOFING SYSTEM
Concrete pavers on pedestals/
River wash stone
3" rigid roof insulation
EPDM roofing membrane

SYSTEM 2 - PAVER BALLAST ROOFING SYSTEM
Concrete pavers on pedestals
EPDM roofing membrane
Rigid roof insulation

SYSTEM 3 - STONE BALLAST ROOFING SYSTEM
Stone ballast
EPDM roofing membrane
Rigid roof insulation

# JOHN F. KENNEDY SCHOOL OF GOVERNMENT
## PHASE IV
## HARVARD UNIVERSITY
CAMBRIDGE, MASSACHUSETTS

VE VE VE RI TAS TAS TAS

**APPROVALS**

REGISTERED ARCHITECT JOHN P. EINEY No. 4749 BOSTON, MASS. COMMONWEALTH OF MASSACHUSETTS
Registration Stamp

**REVISIONS**

| Number | Description | Date |
|---|---|---|
| 1 | GENERAL REVISIONS | 8/5/88 |
| | (NEW DRAWING FIRST ISSUE) | |
| 2 | GENERAL REVISIONS | 10/21/88 |
| 3 | ADDENDUM #1 | 12/2/88 |
| 4 | ADDENDUM #3 | 3/10/89 |

**CONSTRUCTION DOCUMENTS OCTOBER 21, 1988**

ARCHITECTS
**TAC** /The Architects Collaborative

STRUCTURAL ENGINEERS
LeMessurier Consultants

MECHANICAL ELECTRICAL
BR+A Consulting Engineers

**INTERNAL CONTROL**
Dimen. Calc.
Dimen. Drawn
Dimen. Check
Keying Check
Coord. Review

**PROGRESS PRINT RECORD**

| Package | Date |
|---|---|

**OVERLAY INFORMATION**
Base
Overlay

WALL SECTIONS - 5

SCALE: 3/8" = 1'-0" UNLESS OTHERWISE NOTED

DRAWING TITLE

A 2.34

DRAWING NUMBER

709_0053