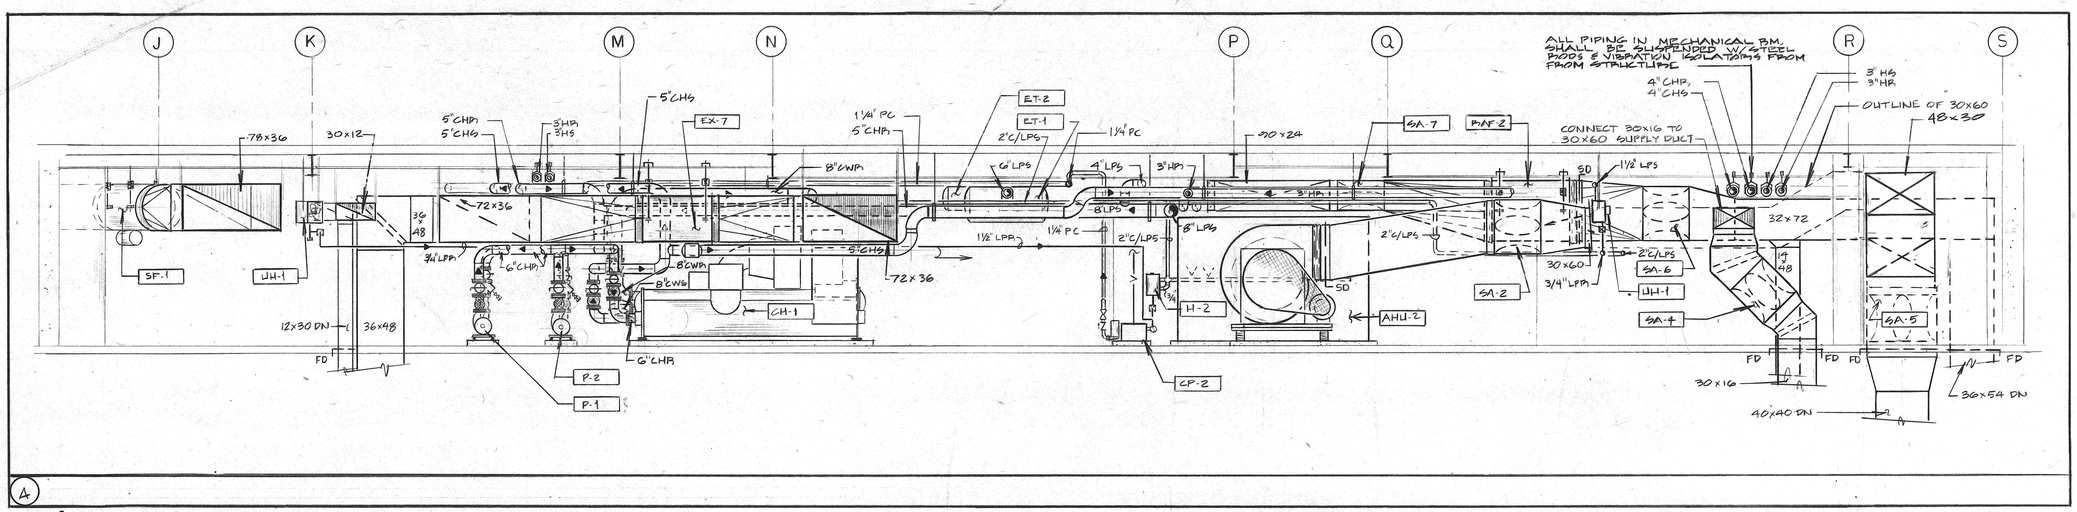

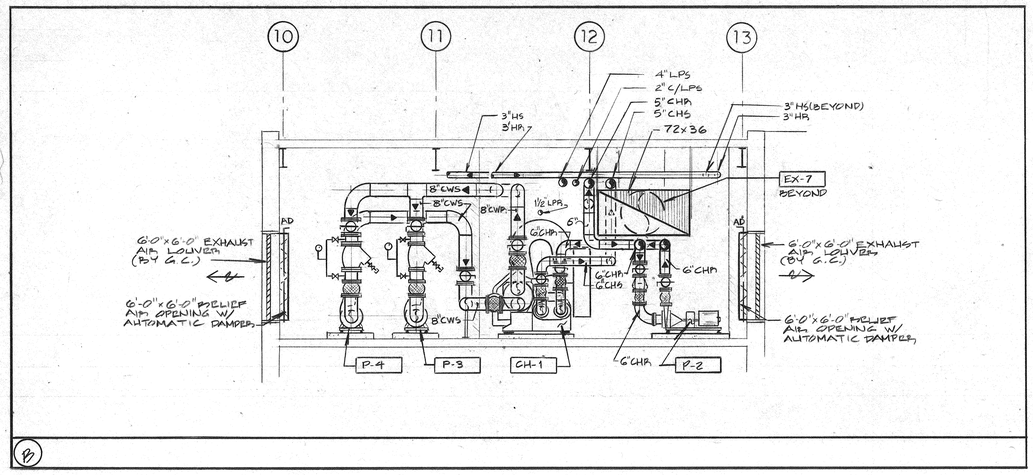

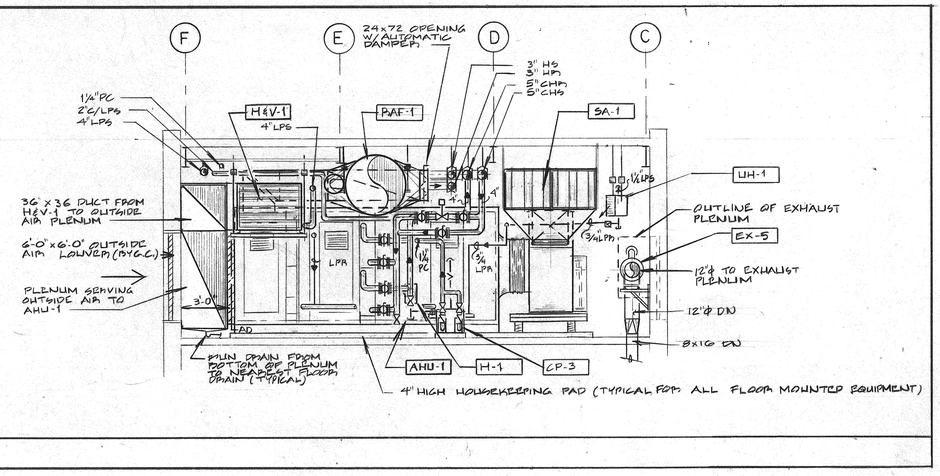

INTERNAL CONTROL
Dimen Calc
Dimen Drawn
Dimen Check
Keying Check
Coord Review

PROGRESS PRINT RECORD

Package	Date

OVERLAY INFORMATION
Base
Overlay

CHARRETTE

JOHN F. KENNEDY SCHOOL OF GOVERNMENT
PHASE IV
HARVARD UNIVERSITY
CAMBRIDGE, MASSACHUSETTS

VE VE VE RI TAS TAS TAS

APPROVALS

Registration Stamp

REVISIONS

Number	Description	Date
1	REVISION	12-2-1988
2	ADDENDUM # 3	3-10-1989

CONSTRUCTION DOCUMENTS
OCTOBER 21, 1988

ARCHITECTS
TAC /The Architects Collaborative

STRUCTURAL ENGINEERS
LeMessurier Consultants

MECHANICAL ELECTRICAL
BR+A Consulting Engineers

HVAC MECHANICAL ROOM SECTIONS

DRAWING TITLE

H-22

AS NOTED

DRAWING NUMBER

709-0143