LAW SCHOOL BUILDING
FOR
HARVARD UNIVERSITY
CAMBRIDGE, MASS.

SHEPLEY, RUTAN & COOLIDGE, ARCHITECTS
BOSTON, MASS.

(10.)

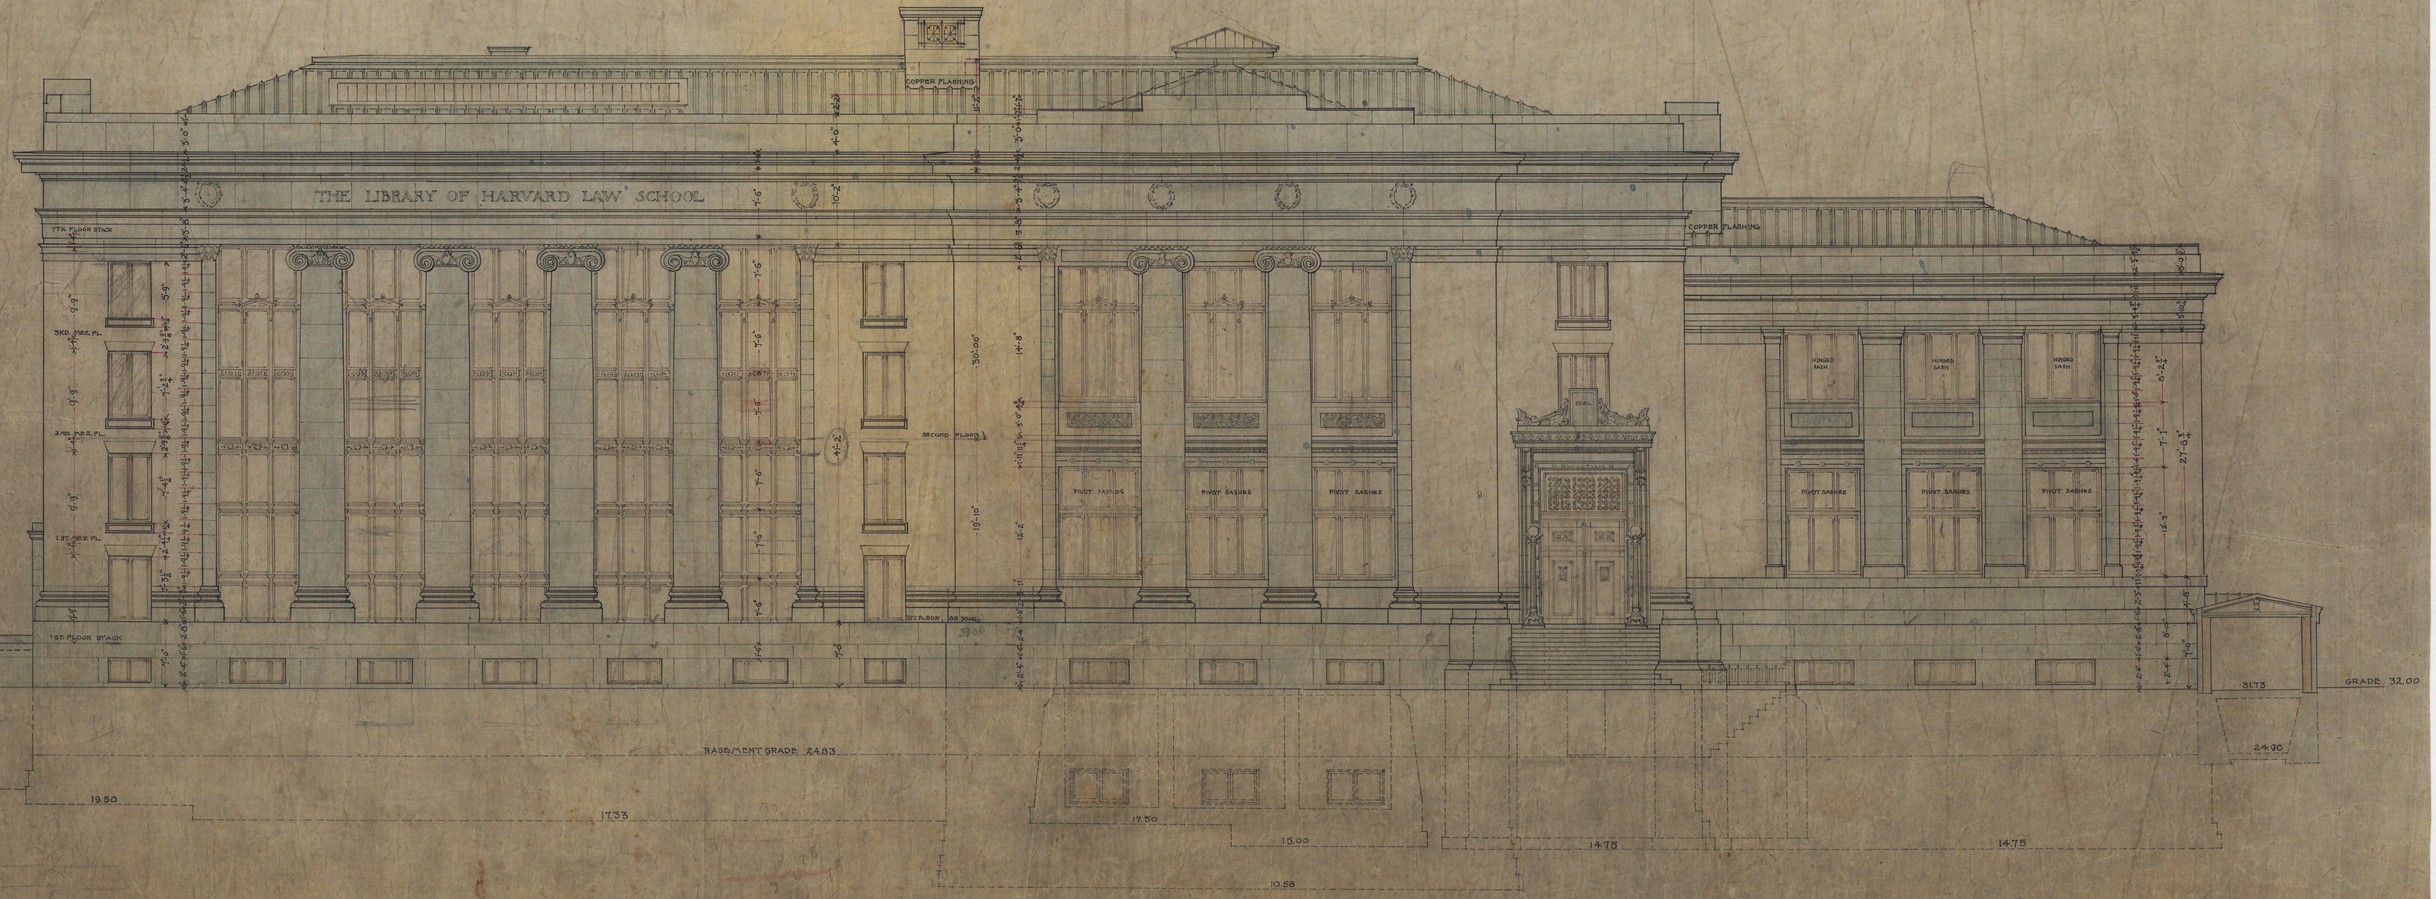

WEST ELEVATION,
SCALE, 1/8"-1'-0".

578_0010 598-11