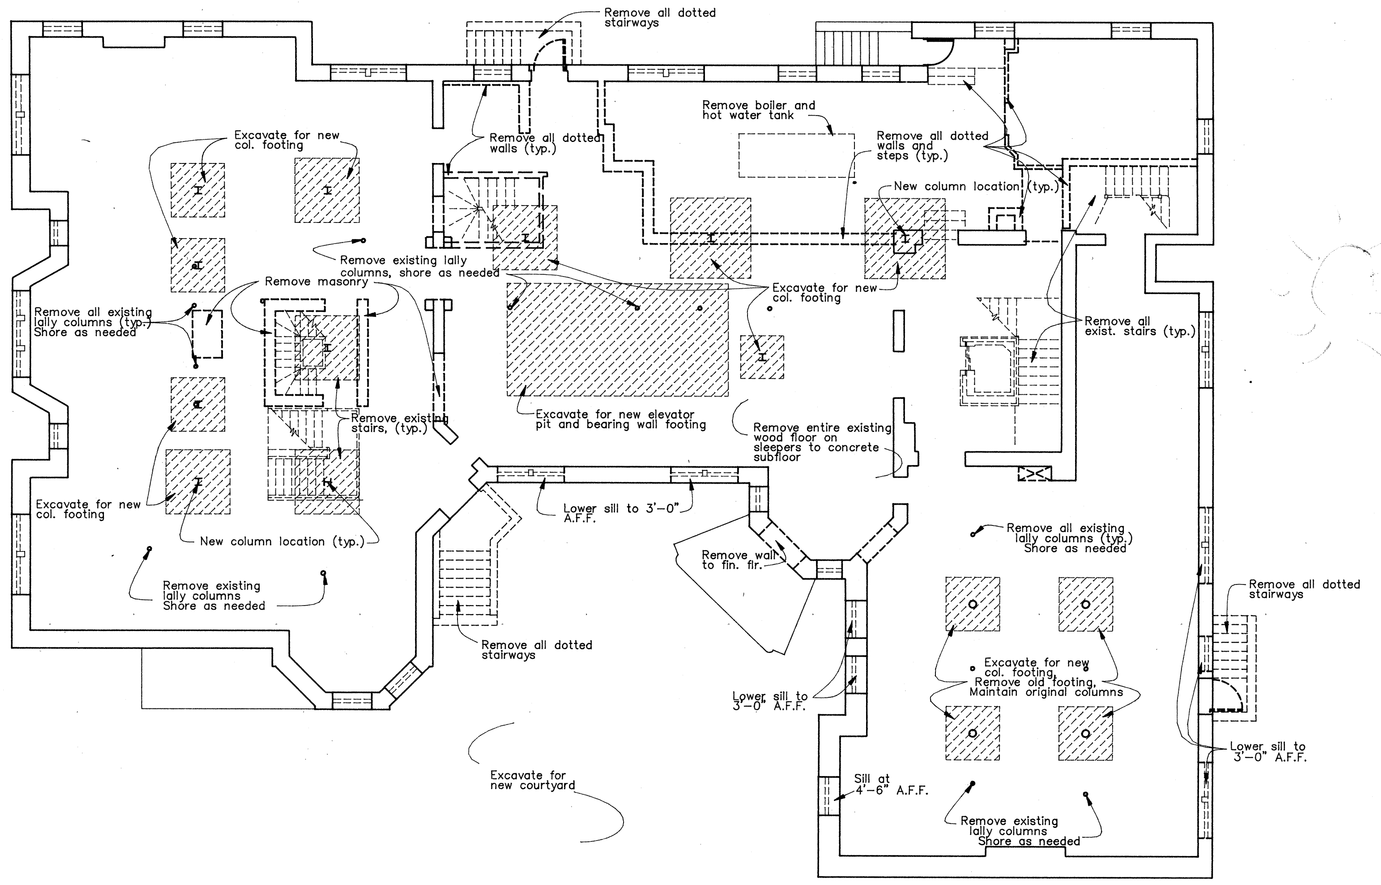

FIRST LEVEL

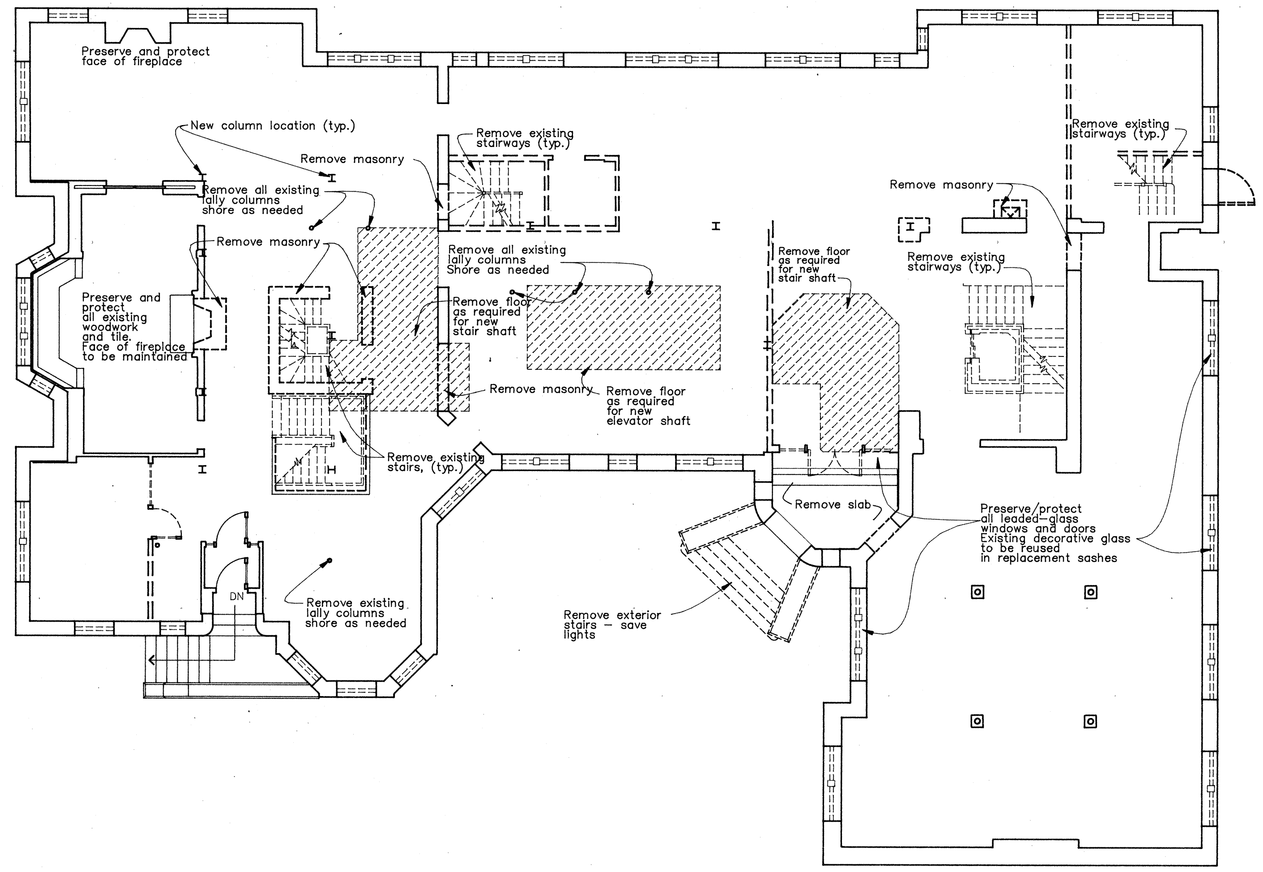

SECOND LEVEL

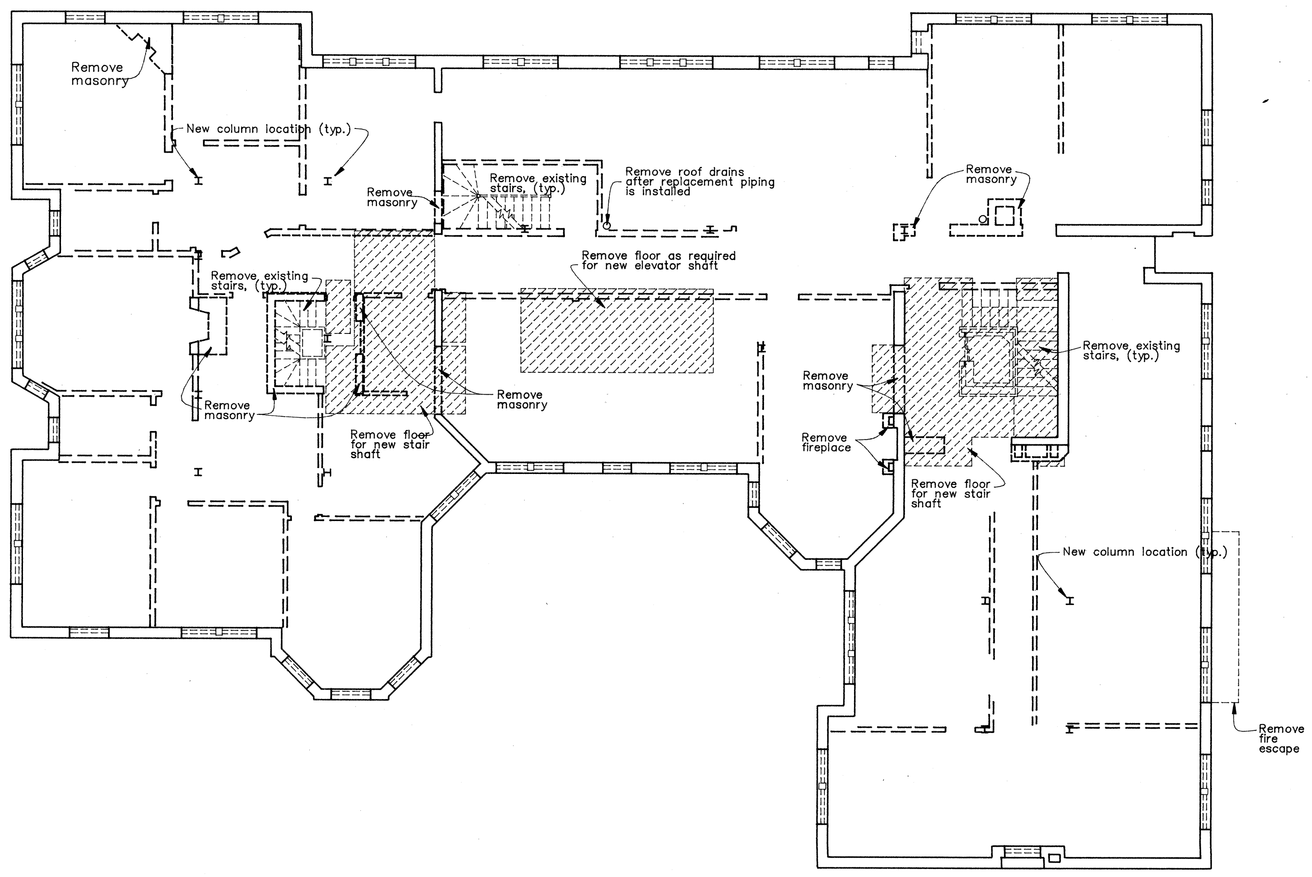

THIRD LEVEL

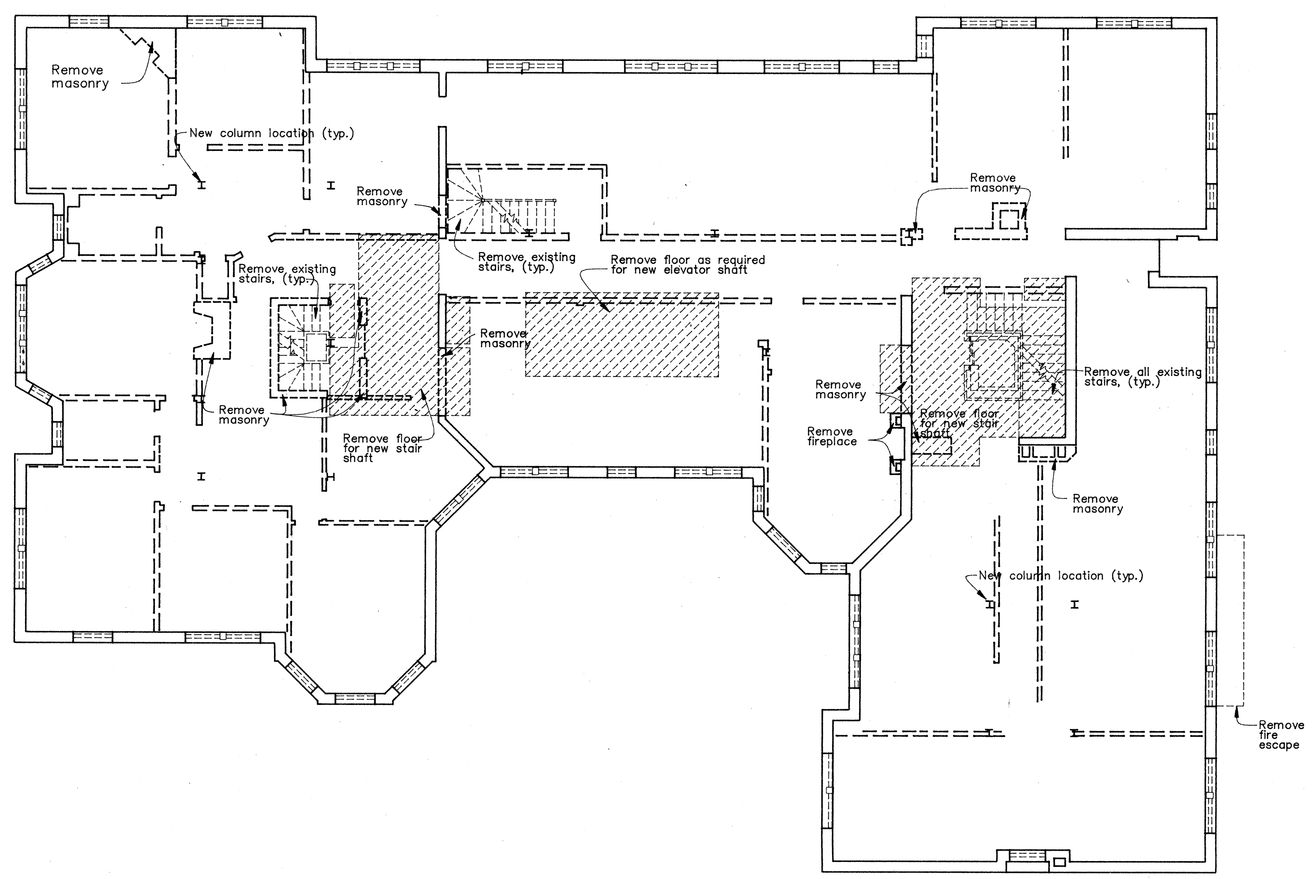

FOURTH LEVEL

1" 1/2" 0 1" 2"

HARVARD UNIVERSITY

THE DIVISION OF CONTINUING EDUCATION

BENJAMIN THOMPSON & ASSOCIATES, INC.
ARCHITECTURE, PLANNING, AND URBANISM
ONE STORY STREET
CAMBRIDGE, MA 01238
(617) 876-4300 FAX (617) 661-9213, 868-9023

Cosentini Consulting Engineers
44 Brattle Street
Cambridge, Massachusetts 02138
(617) 876-3830 FAX (617) 876-6647

LeMessurier Consultants
1033 Massachusetts Avenue
Cambridge, Massachusetts 02138
(617) 868-1200 FAX (617) 661-7520

RENOVATIONS TO 51 BRATTLE STREET

KEY

..... existing walls to be demolished

[illegible] to be removed

[illegible] to remain

I New steel column locations shown for clarity only

PROGRESS PRINT

REVISION	DATE	DESCRIPTION
REV #1	20FEB90	CORRECTION OF NOTES

LEVELS 1-4 DEMOLITION PLAN

DRAWN	CHECKED	APPROVED
MWR		
SCALE 1/8"=1'-0"	DATE 17 AUG 90	JOB NO. 8912.00

A0.2

220 - 128