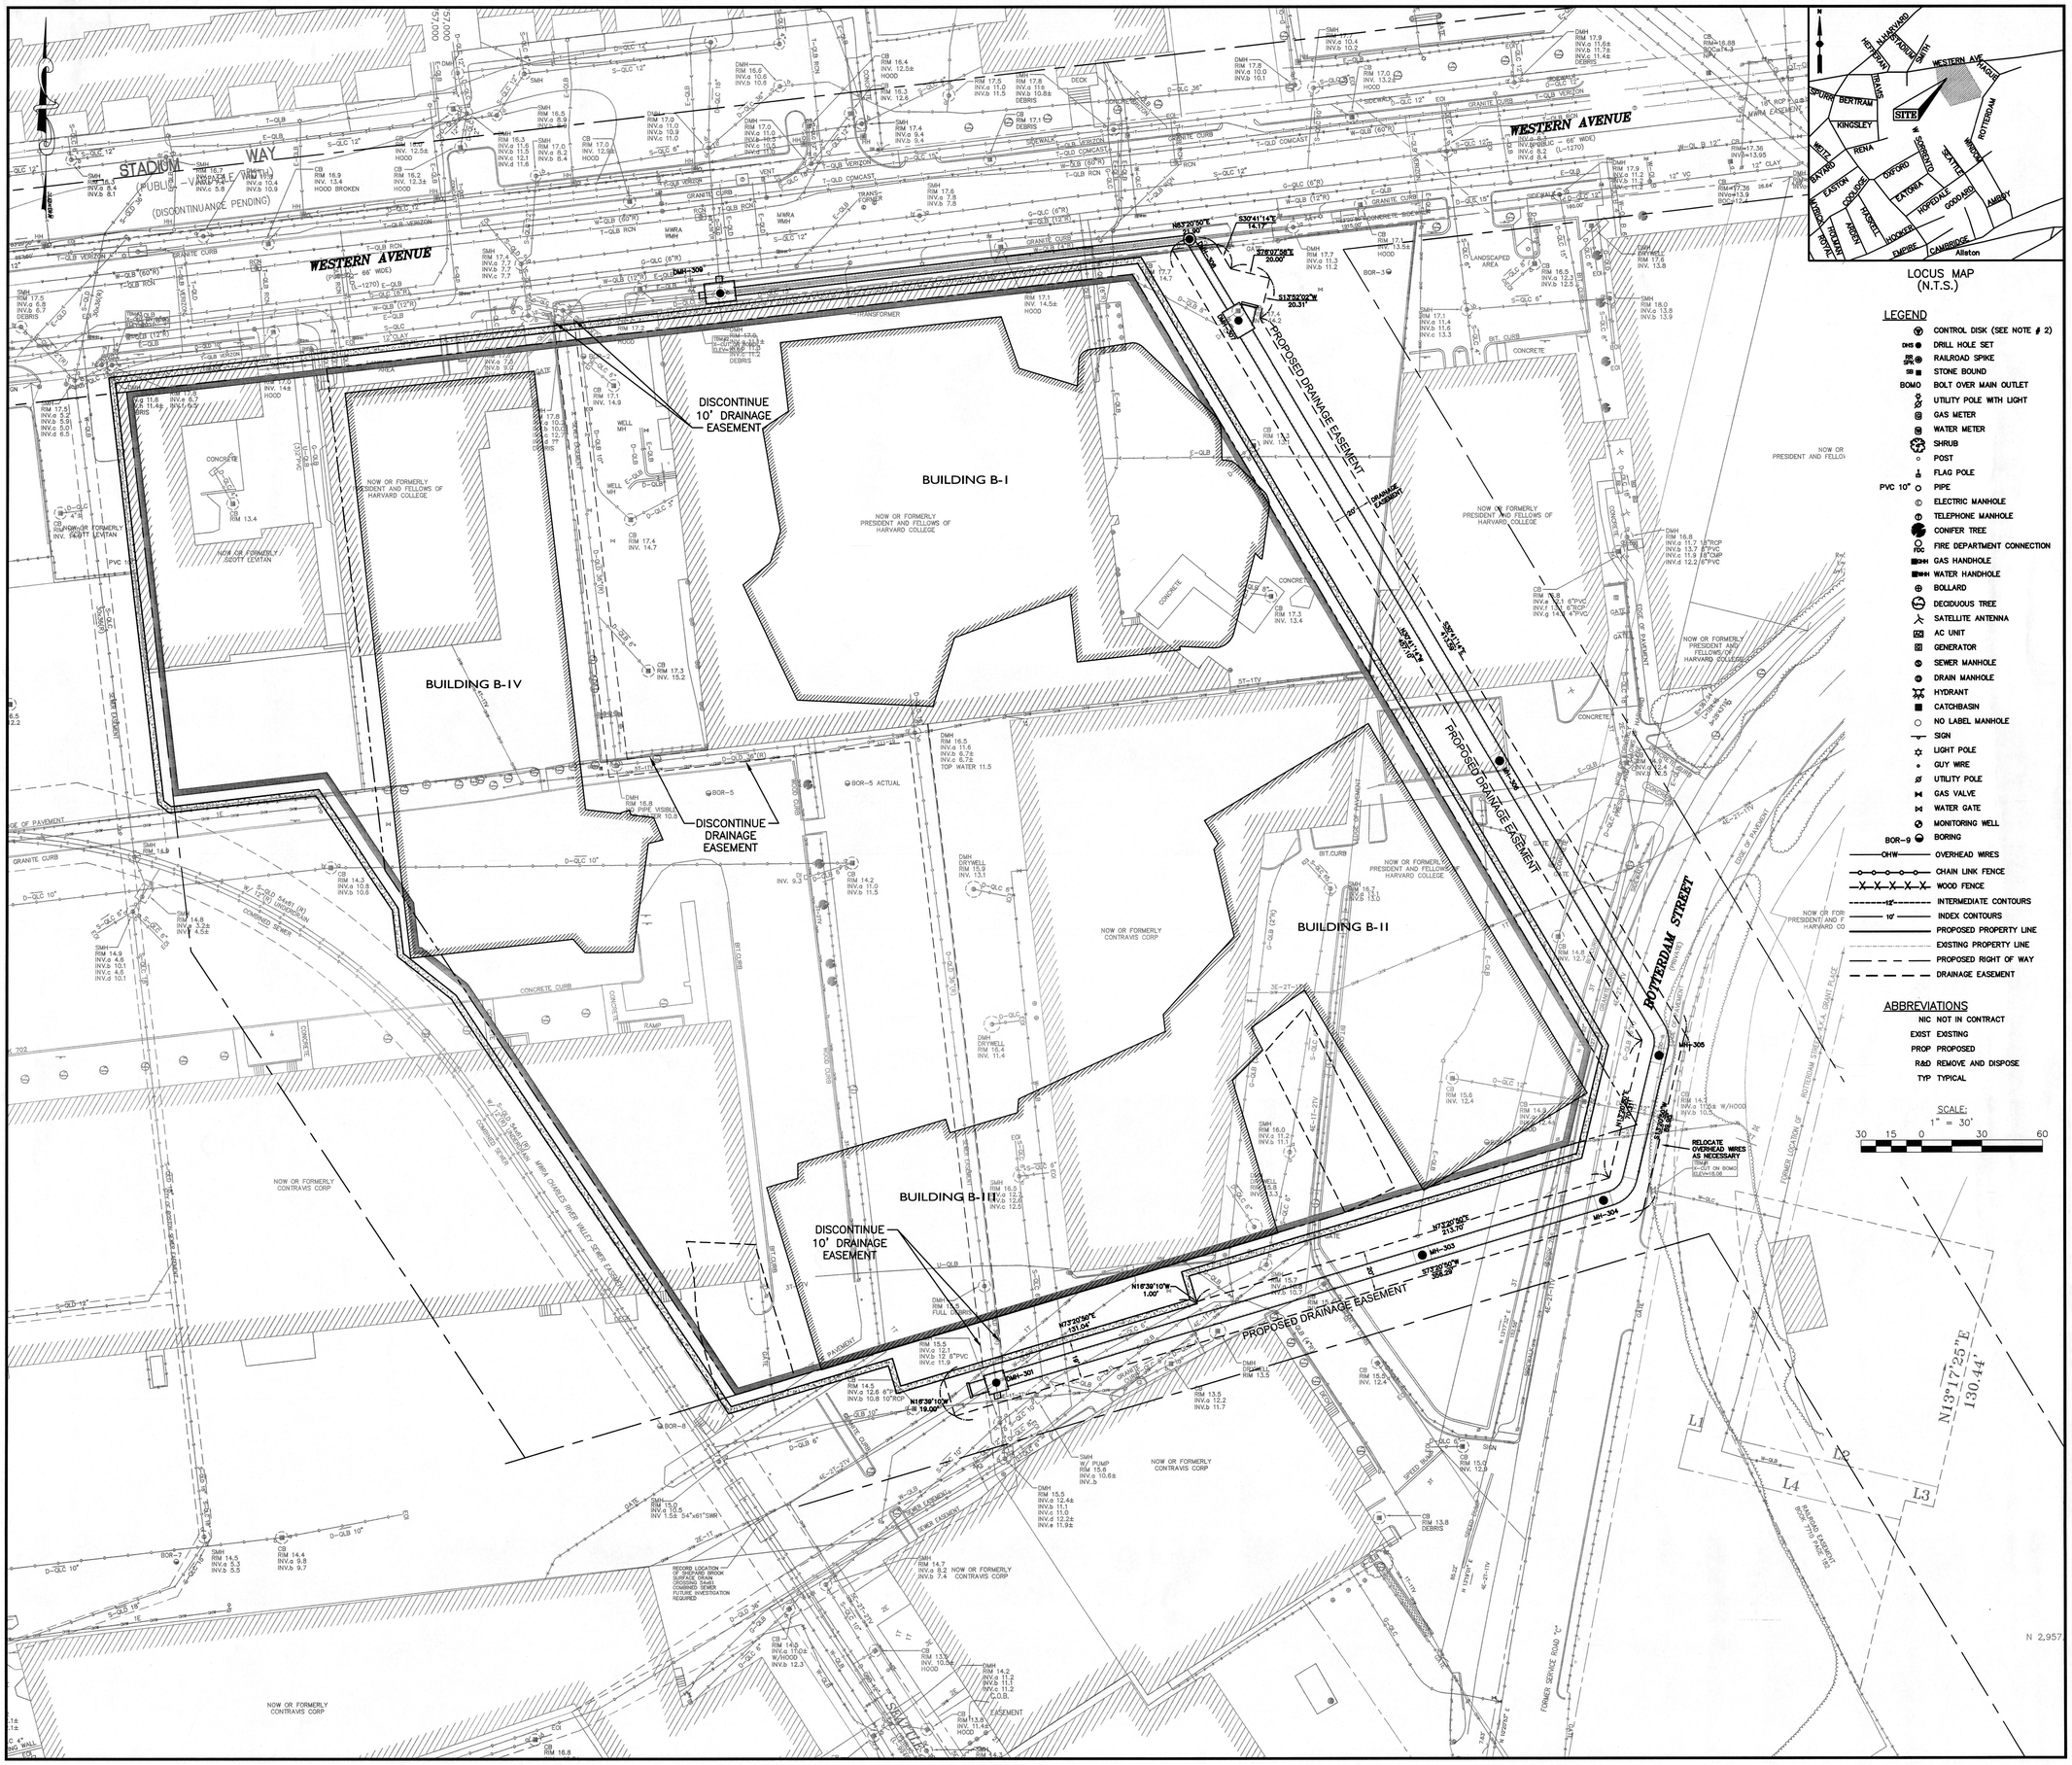

LOCUS MAP
(N.T.S.)

LEGEND

- CONTROL DISK (SEE NOTE # 2)
- DHS DRILL HOLE SET
- RR SPIKE RAILROAD SPIKE
- SB STONE BOUND
- BOMO BOLT OVER MAIN OUTLET
- UTILITY POLE WITH LIGHT
- GAS METER
- WATER METER
- SHRUB
- POST
- FLAG POLE
- PVC 10" PIPE
- ELECTRIC MANHOLE
- TELEPHONE MANHOLE
- CONIFER TREE
- FDC FIRE DEPARTMENT CONNECTION
- GH GAS HANDHOLE
- WH WATER HANDHOLE
- BOLLARD
- DECIDUOUS TREE
- SATELLITE ANTENNA
- AC AC UNIT
- GENERATOR
- SEWER MANHOLE
- DRAIN MANHOLE
- HYDRANT
- CATCHBASIN
- NO LABEL MANHOLE
- SIGN
- LIGHT POLE
- GUY WIRE
- UTILITY POLE
- GAS VALVE
- WATER GATE
- MONITORING WELL
- BOR-9 BORING
- OHW OVERHEAD WIRES
- CHAIN LINK FENCE
- WOOD FENCE
- 12' INTERMEDIATE CONTOURS
- 10' INDEX CONTOURS
- PROPOSED PROPERTY LINE
- EXISTING PROPERTY LINE
- PROPOSED RIGHT OF WAY
- DRAINAGE EASEMENT

ABBREVIATIONS

NIC	NOT IN CONTRACT
EXIST	EXISTING
PROP	PROPOSED
R&D	REMOVE AND DISPOSE
TYP	TYPICAL

SCALE:
1" = 30'
30 15 0 30 60

HARVARD UNIVERSITY

ALLSTON DEVELOPMENT GROUP

Holyoke Center, Suite 912
1350 Massachusetts Avenue
Cambridge, MA 02138

tel: 617.495.2234 fax: 617.495.0559

LEAD ARCHITECT:
Behnisch Studio East, Inc.
179 Green Street
Jamaica Plain
MA 02130

SUB-CONTRACTOR:
Behnisch Architekten
Rotebuehlstr. 163a
D-70197 Stuttgart
Tel: +49 711 6077245

SUB-CONTRACTOR:
Payette Associates Inc.
285 Summer Street
Boston, MA 02210-1522
Tel: +1 617 895 1000

SUB-CONTRACTOR:
Buro Happold Consulting Engineers
2316 1/2 S.Union Avenue, Suite 5
Los Angeles, CA 90007
Tel: +1 646 286 0583

SUB-CONTRACTOR:
R.G.Vanderweil Engineers, LLP
274 Summer Street
Boston, MA 02210-1123
Tel: +1 617 423 7423

SUB-CONTRACTOR:
Nitsch Engineering, Inc.
186 Lincoln Street, Suite 200
Boston, MA 02111-2403
Tel: +1 617 338 0063

REVISION HISTORY:

DATE	ISSUANCE
3/16/2007	SITE ENABLING PACKAGE
6/08/2007	BWSC COMMENTS

USE DISCLAIMER:
"Warning: This document may contain sensitive security information and therefore must be treated as a confidential document. The information contained in this document must be maintained in a confidential manner to prevent compromising homeland security as provided in Section 214 of the Homeland Security Act of 2002. No part of this document shall be reproduced, released or distributed without the express written permission of Harvard University. Unauthorized reproduction, release or distribution may result in civil penalty or other action by Harvard University."

ARCHITECT'S STAMP:

LOCUS MAP:

PROJECT NAME:

HARVARD'S ALLSTON SCIENCE COMPLEX

Western Avenue
Allston, MA 02143

DRAWING TITLE

EASEMENT PLAN

CAD FILE NAME	5611cdm.dwg
DRAWING SCALE	1" = 20'
DRAWING NUMBER	C1.0.10
AREA	
SHEET NUMBER	

H:\CADDDATA\5611\Early Site\5611easement.dwg: 6/11/2007 - 8:53AM

CI.0462