BWSC INSPECTION CHECK LIST:

BWSC CONNECTIONS		INSPECTOR	DATE	COMMENT	DYE TEST	PUBLIC WAY EXCAVATION
INSTALL DMH-307	H					
INSTALL DMH-308 AND PROPOSED 48" DRAIN	I					
CUT AND CAP EXISTING WATER CONNECTION AND REMOVE GATE VALVE	J					
CUT AND CAP EXISTING WATER CONNECTION AND REMOVE GATE VALVE	K					
REMOVE 224 LF EXISTING 15" CCP DRAIN	L					
INSTALL 224 LF 36" RCP DRAIN	M					
INSTALL DMH-309 AND CONNECT TO EXISTING 48"x36" DRAIN CULVERT	N					
PLUG EXISTING 36" DRAIN AT EXISTING DMH	O					
CUT AND CAP EXISTING 8" SEWER CONNECTION AT SMH	P					
CUT AND CAP EXISTING WATER CONNECTION AND REMOVE GATE VALVE	Q					
CUT AND CAP EXISTING WATER CONNECTION AND REMOVE GATE VALVE	R					
CUT AND CAP 10" DRAIN AT EXISTING CATCH BASIN	S					

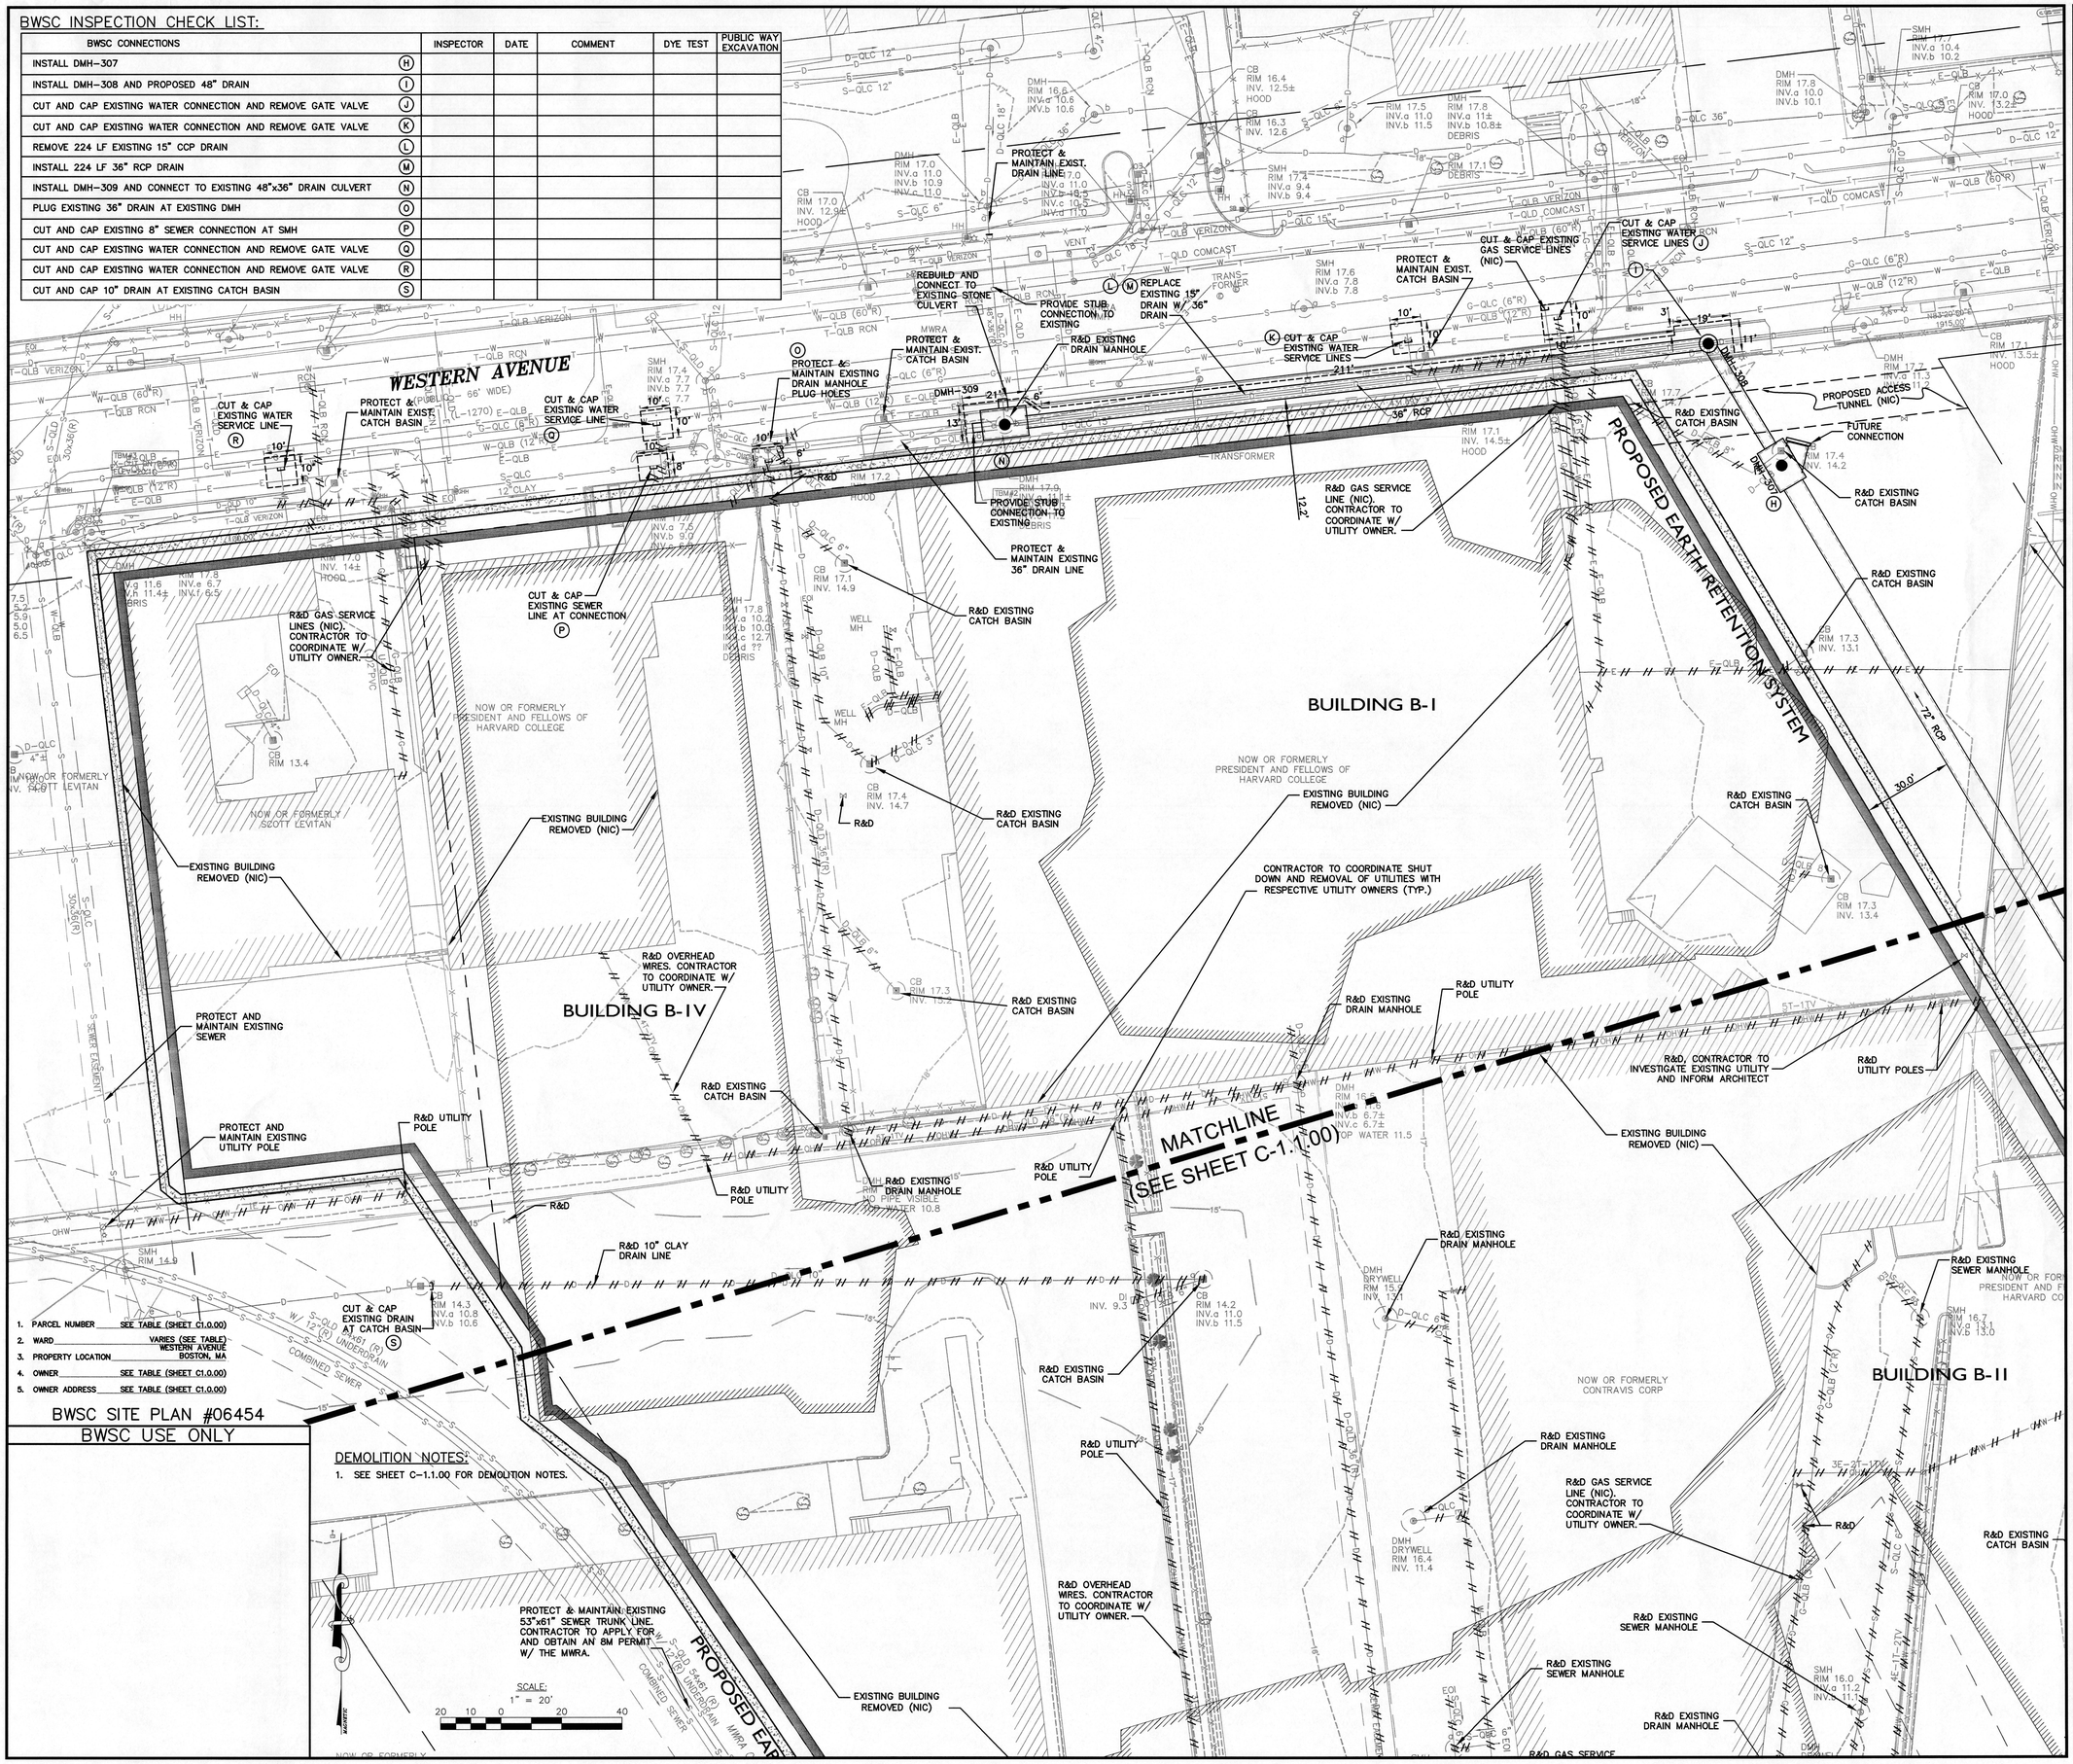

1. PARCEL NUMBER SEE TABLE (SHEET C1.0.00)
2. WARD VARIES (SEE TABLE)
3. PROPERTY LOCATION WESTERN AVENUE BOSTON, MA
4. OWNER SEE TABLE (SHEET C1.0.00)
5. OWNER ADDRESS SEE TABLE (SHEET C1.0.00)

BWSC SITE PLAN #06454

BWSC USE ONLY

DEMOLITION NOTES:

1. SEE SHEET C-1.1.00 FOR DEMOLITION NOTES.

H:\CADDATA\5611\Early Site\5611cdm.dwg; 6/11/2007 - 8:57AM

HARVARD UNIVERSITY

ALLSTON DEVELOPMENT GROUP

Holyoke Center, Suite 912
1350 Massachusetts Avenue
Cambridge, MA 02138

tel: 617.495.2234 fax: 617.495.0559

LEAD ARCHITECT:
Behnisch Studio East, Inc.
179 Green Street
Jamaica Plain
MA 02130

SUB-CONTRACTOR:
Behnisch Architekten
Rotebuehlstr. 163a
D-70197 Stuttgart
Tel: +49 711 6077245

SUB-CONTRACTOR:
Payette Associates Inc.
285 Summer Street
Boston, MA 02210-1522
Tel: +1 617 895 1000

SUB-CONTRACTOR:
Burr Happold Consulting Engineers
2316 1/2 S.Union Avenue, Suite 5
Los Angeles, CA 90007
Tel: +1 646 286 0583

SUB-CONTRACTOR:
R.G.Vanderweil Engineers, LLP
274 Summer Street
Boston, MA 02210-1123
Tel: +1 617 423 7423

SUB-CONTRACTOR:
Nitsch Engineering, Inc.
186 Lincoln Street, Suite 200
Boston, MA 02111-2403
Tel: +1 617 338 0063

REVISION HISTORY:

DATE	ISSUANCE
3/16/2007	SITE ENABLING PACKAGE
4/08/2007	BWSC COMMENTS

USE DISCLAIMER:
"Warning: This document may contain sensitive security information and therefore must be treated as a confidential document. The information contained in this document must be maintained in a confidential manner to prevent compromising homeland security as provided in Section 214 of the Homeland Security Act of 2002. No part of this document shall be reproduced, released or distributed without the express written permission of Harvard University. Unauthorized reproduction, release or distribution may result in civil penalty or other action by Harvard University."

ARCHITECT'S STAMP:

LOCUS MAP:

PROJECT NAME:
HARVARD'S ALLSTON SCIENCE COMPLEX
Western Avenue
Allston, MA 02143

DRAWING TITLE
UTILITY DEMOLITION PLAN
(SHEET 1 OF 2)

CAD FILE NAME	5611cdm.dwg	
DRAWING SCALE	1" = 20'	
DRAWING NUMBER	AREA	SHEET NUMBER
C1.2.00		

CI.0465