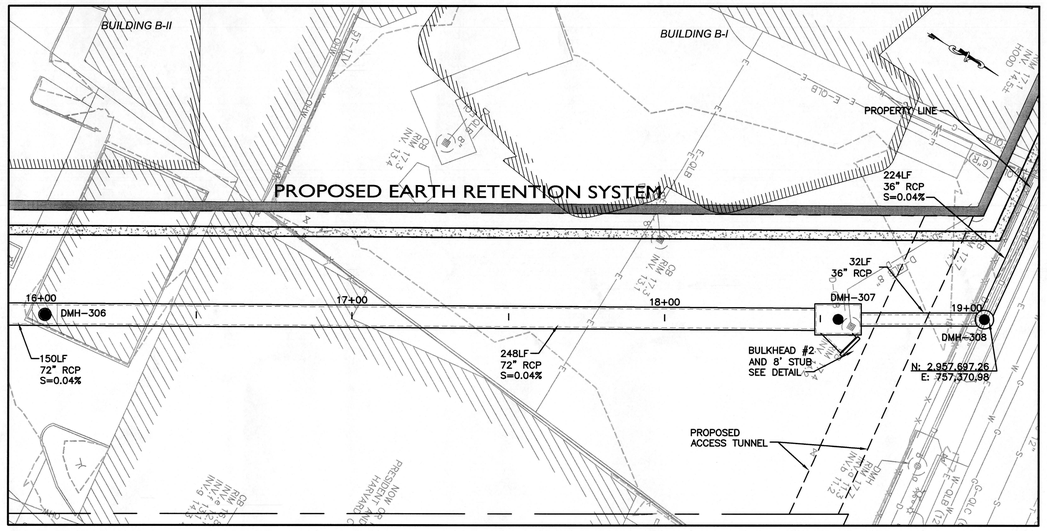

PLAN

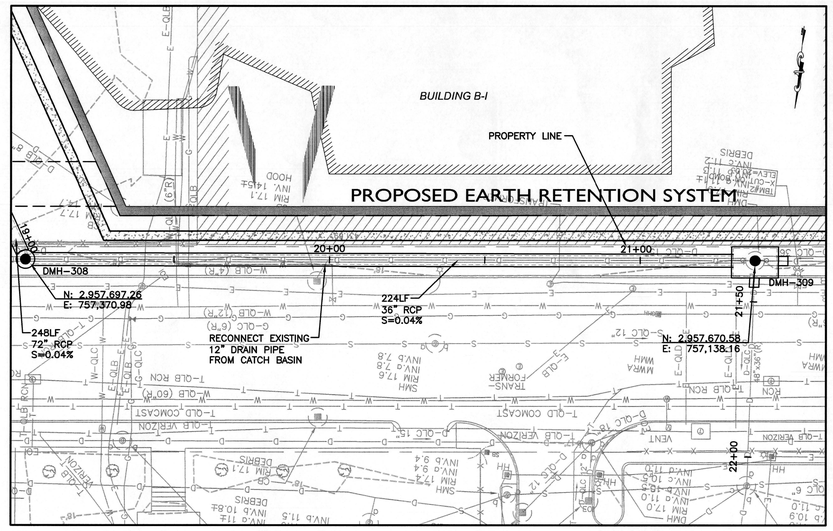

PLAN

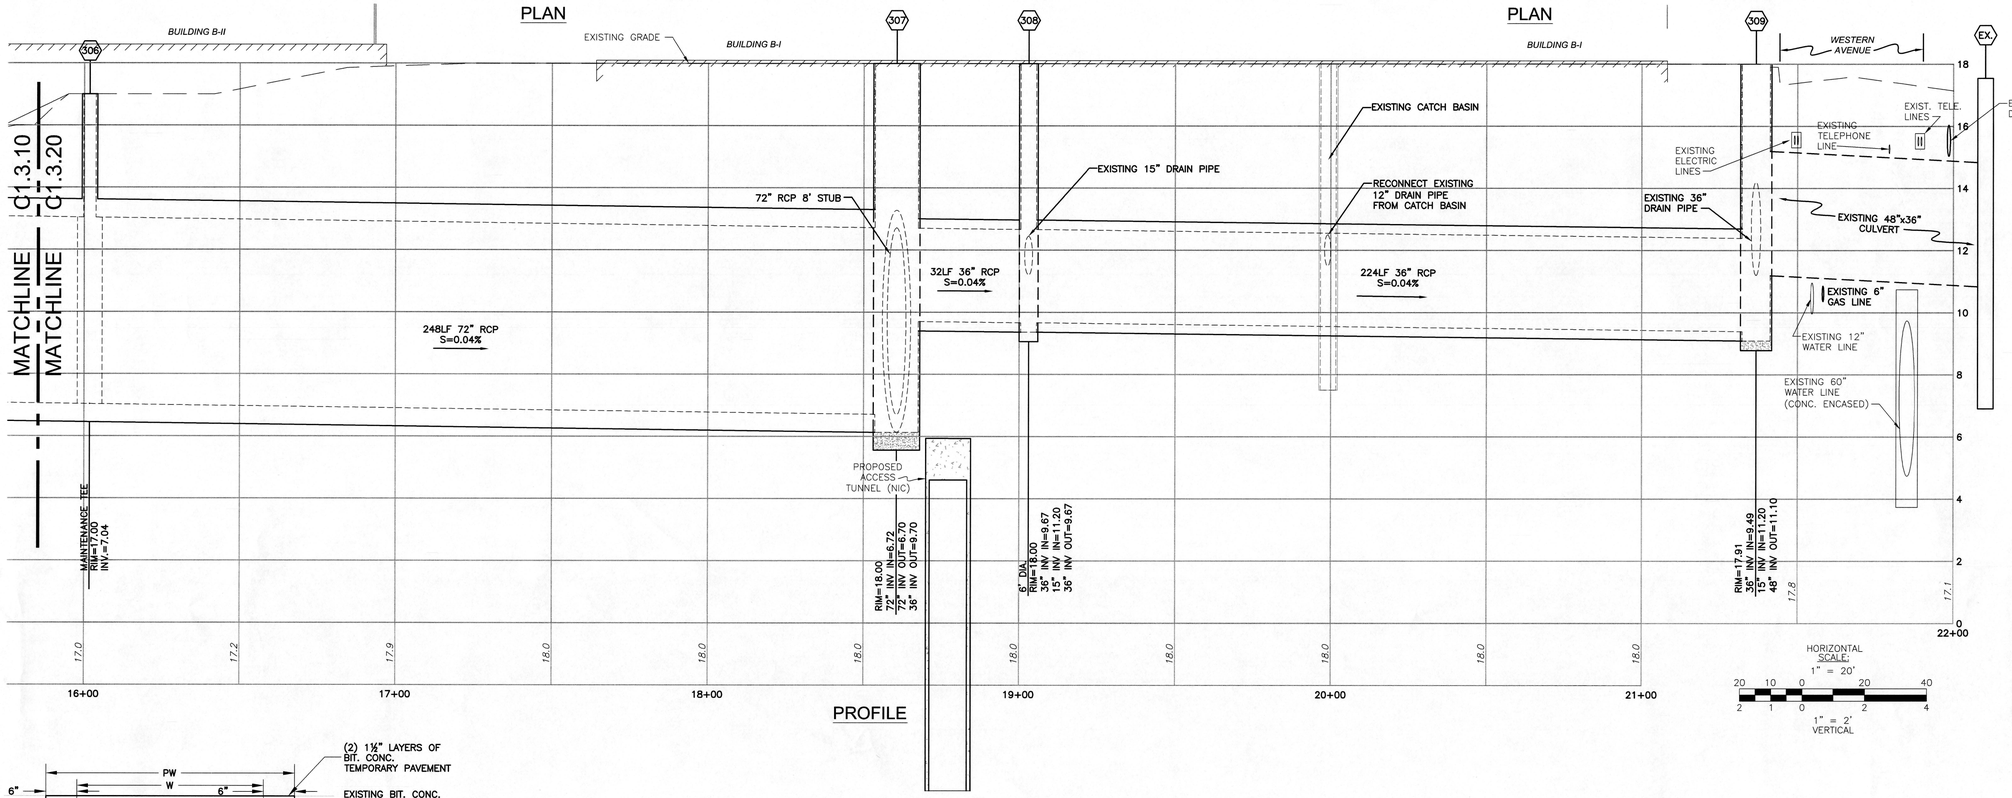

PROFILE

HORIZONTAL SCALE: 1" = 20'

VERTICAL 1" = 2'

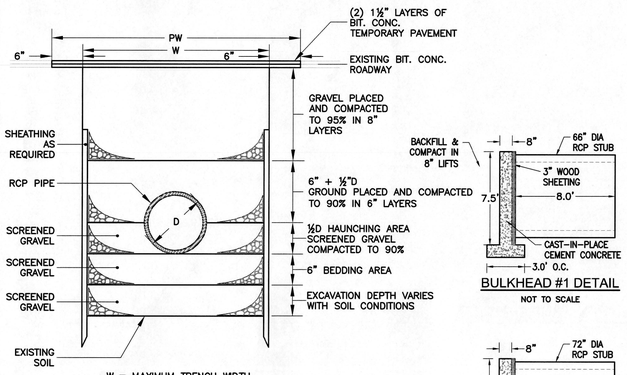

TYPICAL TRENCH FOR RCP
NOT TO SCALE

BULKHEAD #1 DETAIL
NOT TO SCALE

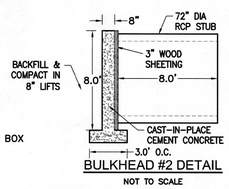

BULKHEAD #2 DETAIL
NOT TO SCALE

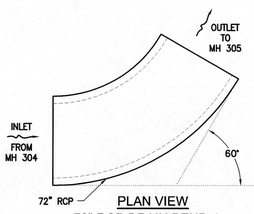

PLAN VIEW
72" RCP DRAIN BEND-1
NOT TO SCALE

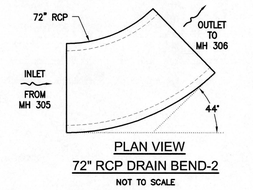

PLAN VIEW
72" RCP DRAIN BEND-2
NOT TO SCALE

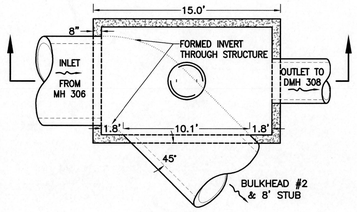

PLAN VIEW

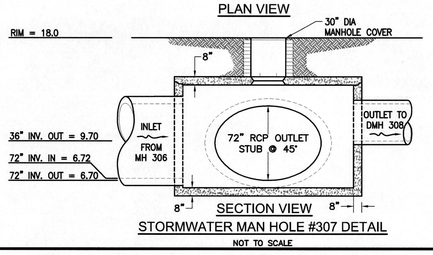

SECTION VIEW
STORMWATER MAN HOLE #307 DETAIL
NOT TO SCALE

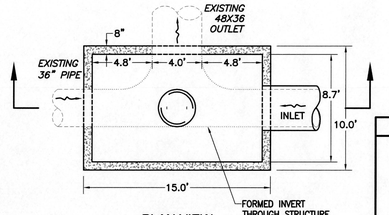

PLAN VIEW

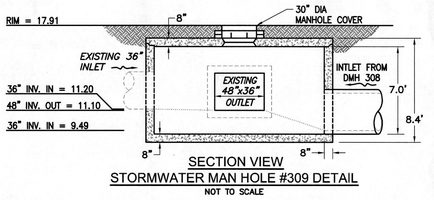

SECTION VIEW
STORMWATER MAN HOLE #309 DETAIL
NOT TO SCALE

1. PARCEL NUMBER ____ SEE TABLE (SHEET C1.0.00)
2. WARD ____ VARIES (SEE TABLE)
3. PROPERTY LOCATION ____ WESTERN AVENUE BOSTON, MA
4. OWNER ____ SEE TABLE (SHEET C1.0.00)
5. OWNER ADDRESS ____ SEE TABLE (SHEET C1.0.00)

BWSC SITE PLAN #06454

BWSC USE ONLY

H:\CADDDATA\56111Early Site\5611cdm.dwg: 6/11/2007 - 9:01AM

HARVARD UNIVERSITY

ALLSTON DEVELOPMENT GROUP

Holyoke Center, Suite 912
1350 Massachusetts Avenue
Cambridge, MA 02138

tel: 617.495.2234 fax: 617.495.0559

LEAD ARCHITECT:
Behnisch Studio East, Inc.
179 Green Street
Jamaica Plain
MA 02130

SUB-CONTRACTOR:
Behnisch Architekten
Rotebuehlstr. 163a
D-70197 Stuttgart
Tel: +49 711 6077245

SUB-CONTRACTOR:
Payette Associates Inc.
285 Summer Street
Boston, MA 02210-1522
Tel: +1 617 895 1000

SUB-CONTRACTOR:
Buro Happold Consulting Engineers
2316 1/2 S.Union Avenue, Suite 5
Los Angeles, CA 90007
Tel: +1 646 286 0583

SUB-CONTRACTOR:
R.G.Vanderweil Engineers, LLP
274 Summer Street
Boston, MA 02210-1123
Tel: +1 617 423 7423

SUB-CONTRACTOR:
Nitsch Engineering, Inc.
186 Lincoln Street, Suite 200
Boston, MA 02111-2403
Tel: +1 617 338 0063

REVISION HISTORY:

DATE	ISSUANCE
3/16/2007	SITE ENABLING PACKAGE
6/08/2007	BWSC COMMENTS

USE DISCLAIMER:
"Warning: This document may contain sensitive security information and therefore must be treated as a confidential document. The information contained in this document must be maintained in a confidential manner to prevent compromising homeland security as provided in Section 214 of the Homelanc Security Act of 2002. No part of this document shall be reproduced, released or distributed without the express written permission of Harvard University. Unauthorized reproduction, release or distribution may result in civil penalty or other actio by Harvard University."

ARCHITECT'S STAMP:

LOCUS MAP:

PROJECT NAME:
HARVARD'S ALLSTON SCIENCE COMPLEX
Western Avenue
Allston, MA 02143

DRAWING TITLE: DRAINAGE PLAN & PROFILE (SHEET 2 OF 2)

CAD FILE NAME: 5611cdm.dwg

DRAWING SCALE: AS SHOWN

DRAWING NUMBER: C1.3.20 | AREA | SHEET NUMBER

C1.0467