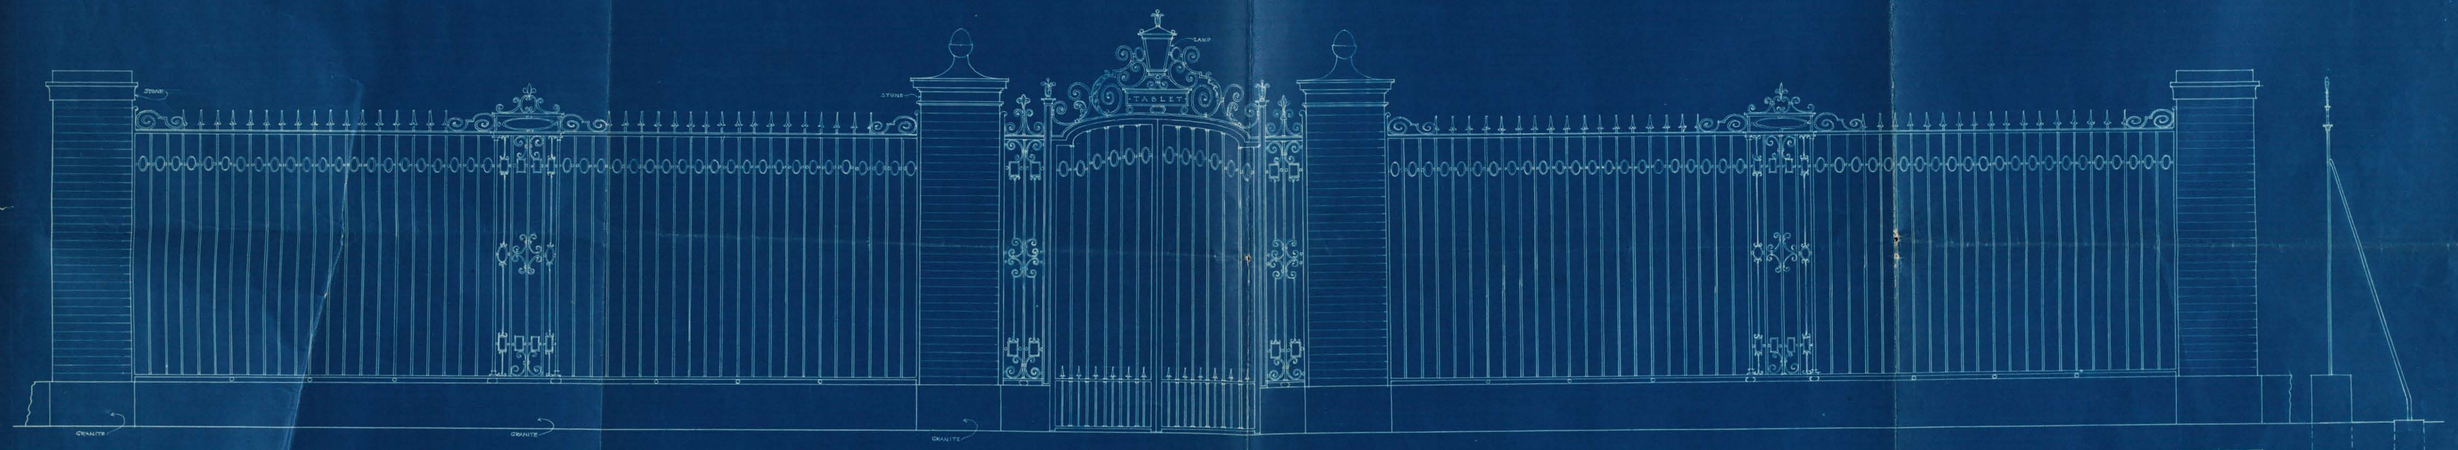

GATE OPPOSITE STOUGHTON

PLAN SHOWING SIZES OF IRON

PLAN OF POST

SIDE ELEVATION OF BRACE

HARVARD UNIVERSITY FENCE

THREE QUARTER INCH SCALE DRAWING

107
H 13