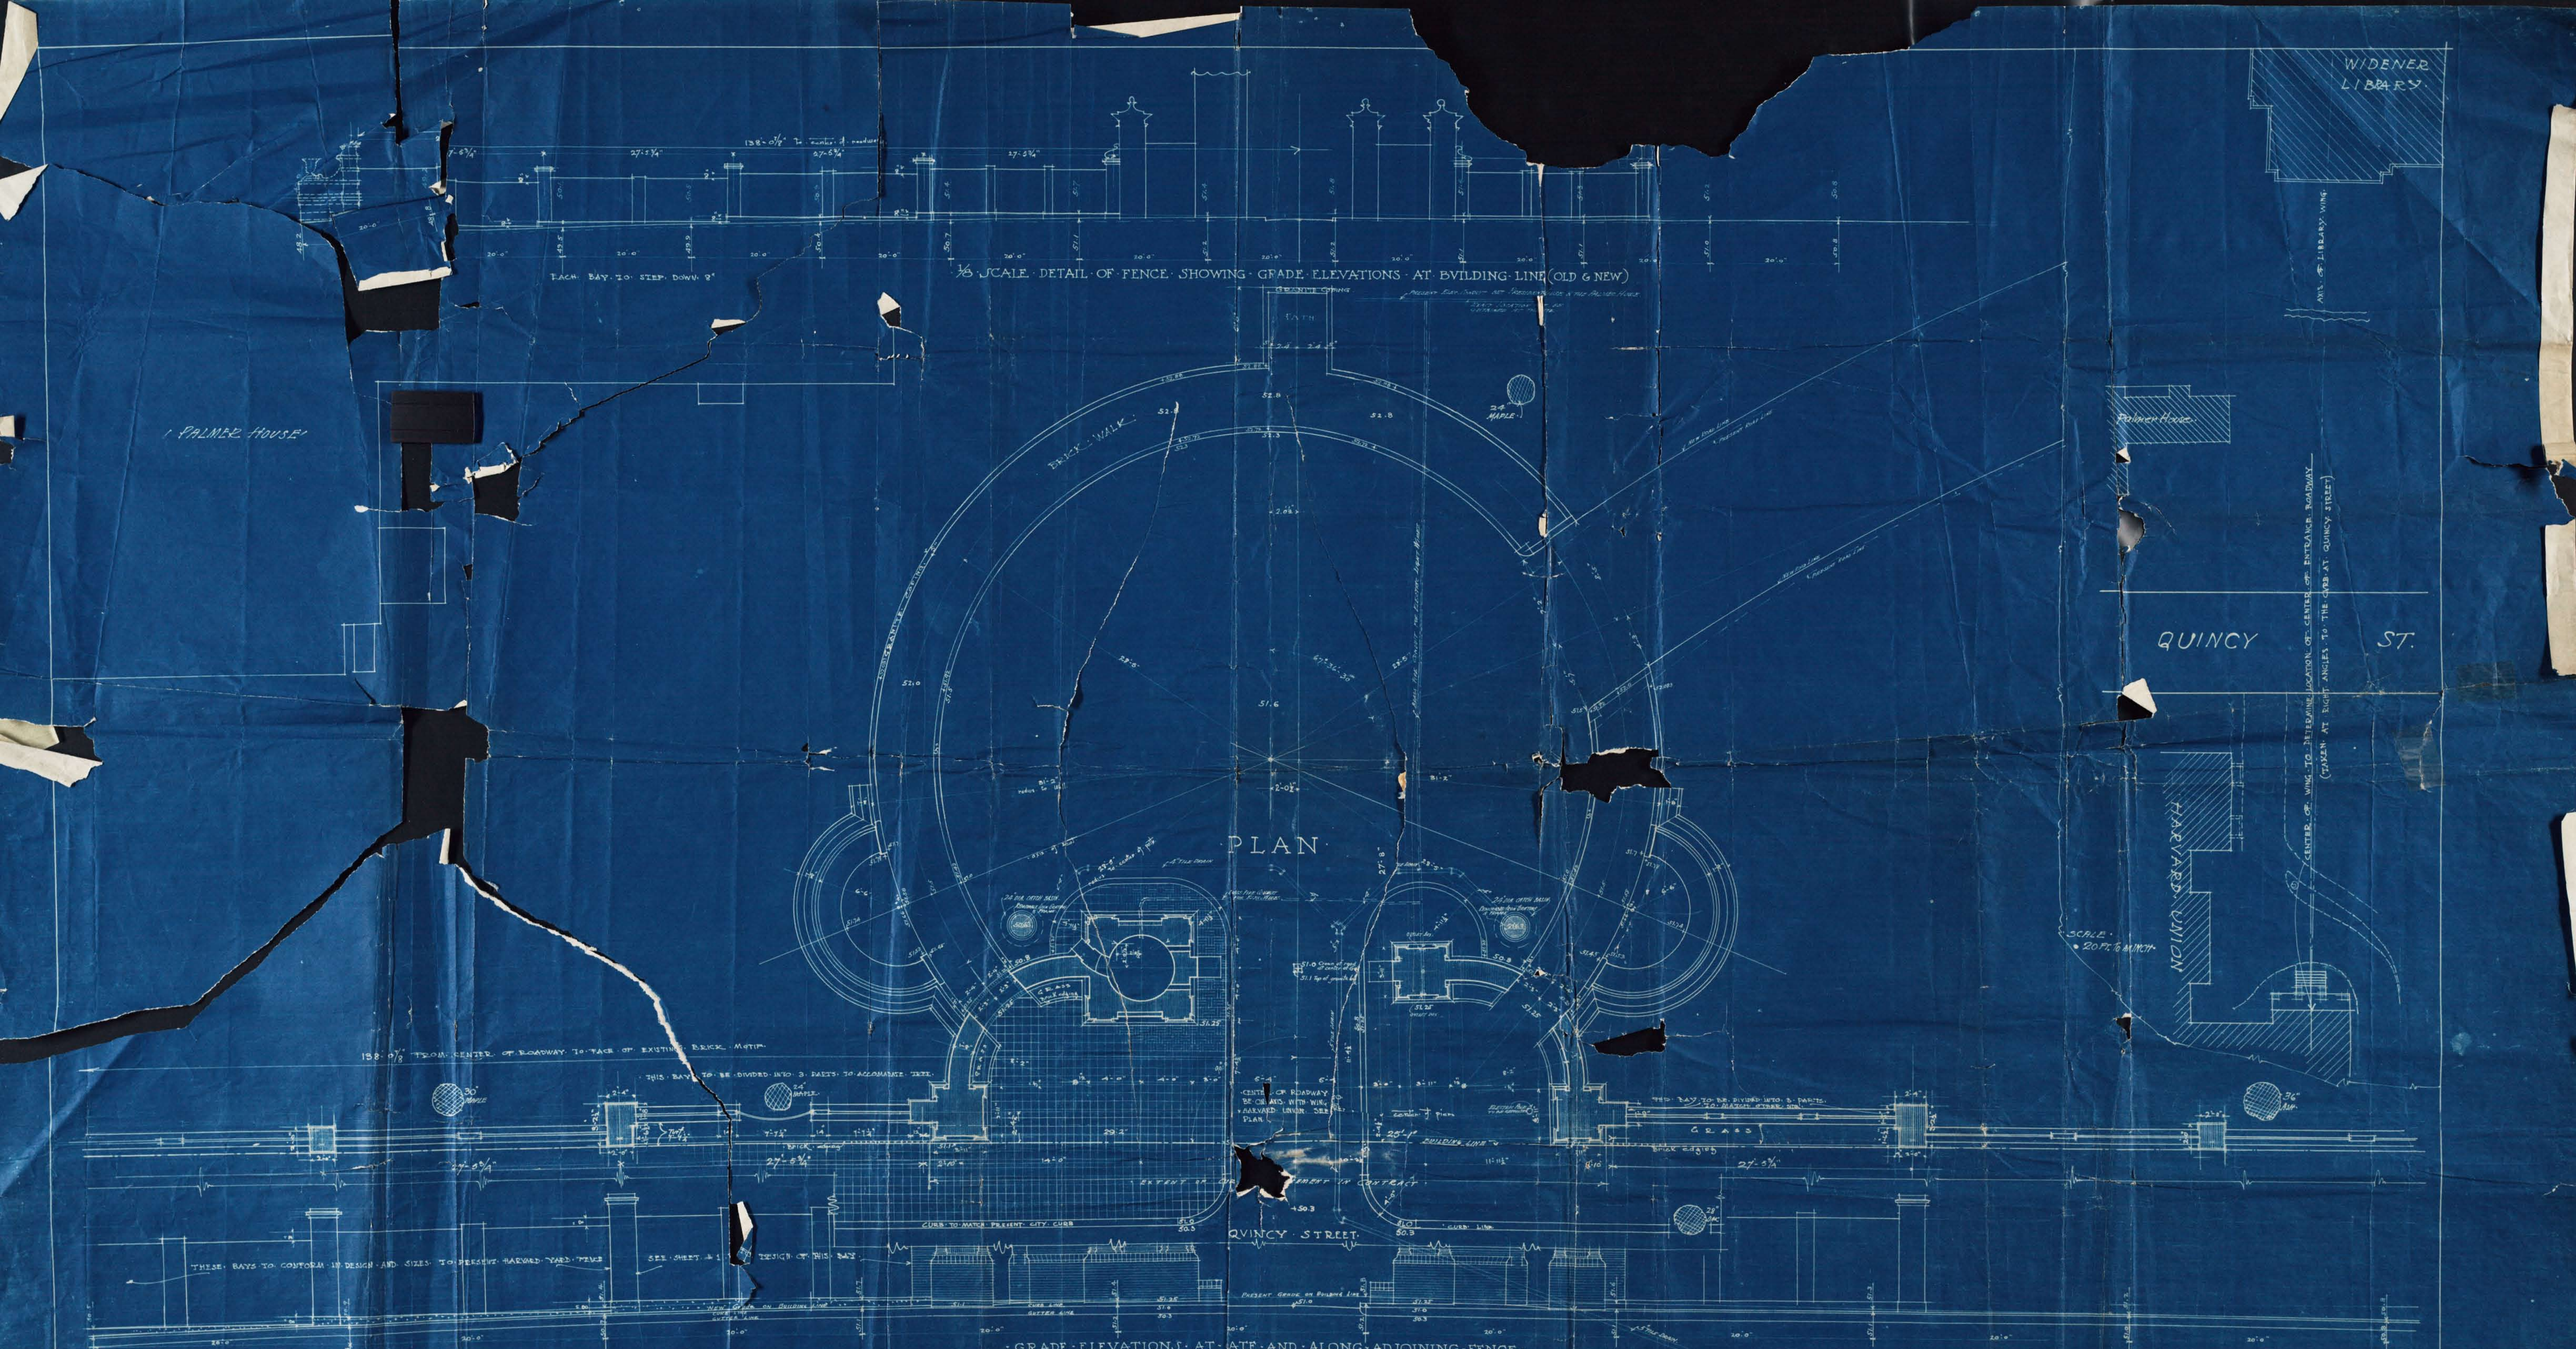
1/8 SCALE DETAIL OF FENCE SHOWING GRADE ELEVATIONS AT BUILDING LINE (OLD & NEW)
EACH BAY TO STEP DOWN 9"
PALMER HOUSE
WIDENER LIBRARY
LIBRARY WING
Palmer House
QUINCY ST.
PLAN
HARVARD UNION
SCALE 20 FT. TO AN INCH
CENTER OF WING TO INTERSECT CENTER OF ENTRANCE ROADWAY (TAKEN AT RIGHT ANGLES TO THE CURB AT QUINCY STREET)
BRICK WALK
GRASS
QUINCY STREET
GRADE ELEVATIONS AT ATE AND ALONG ADJOINING FENCE
CONTRACTOR IS TO VERIFY ALL MEASUREMENTS AT THE BUILDING
HOWELLS & STOKES ARCHITECTS 100 WILLIAM STREET NEW YORK CITY
NOTE: ELECTRIC CURRENT, WATER, GAS, ETC. TO BE RUN IN BRASS PIPE FROM PRESENT CONDUIT BETWEEN PRESIDENTS HOUSE AND PALMER HOUSE. TO BE CONNECTED & METERED AS DIRECTED BY PROF. BURKE.
LAYOUT OF DUDLEY MEMORIAL GATEWAY AND CLOCK TOWER
HARVARD UNIVERSITY CAMBRIDGE MASS
SCALE 1/4 IN = 1 FOOT
DRAWN
DATE
CHECKED
DATE
REVISED
BLDG. NO. 108
2

107-21