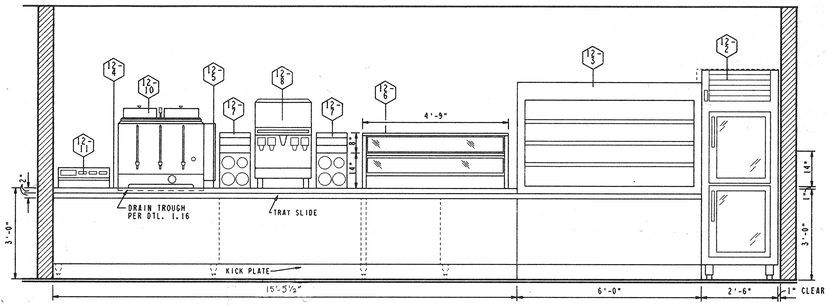

ELEVATION A

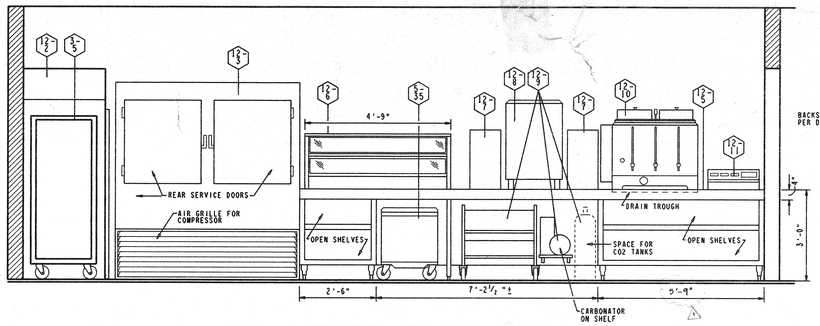

ELEVATION B

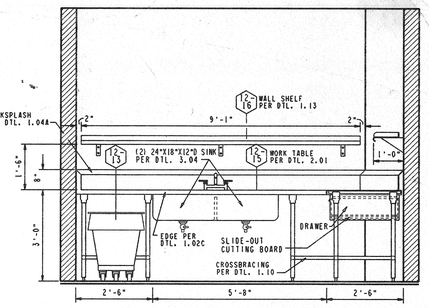

ELEVATION C

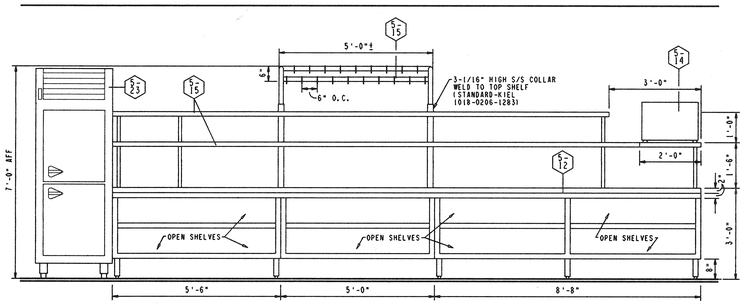

ELEVATION D

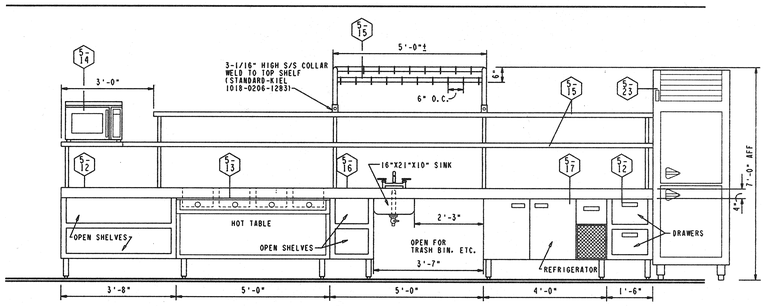

ELEVATION E

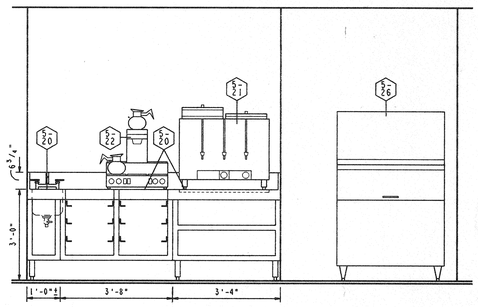

ELEVATION K

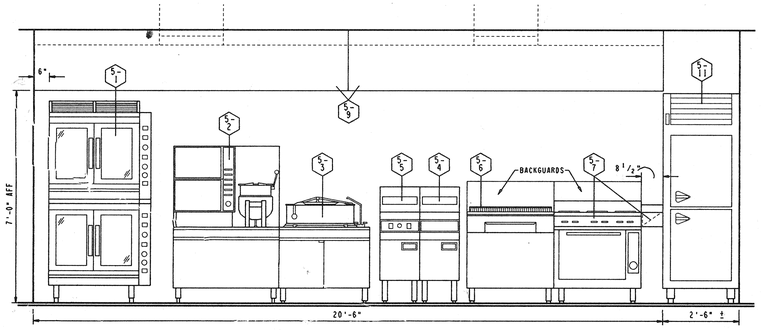

ELEVATION F

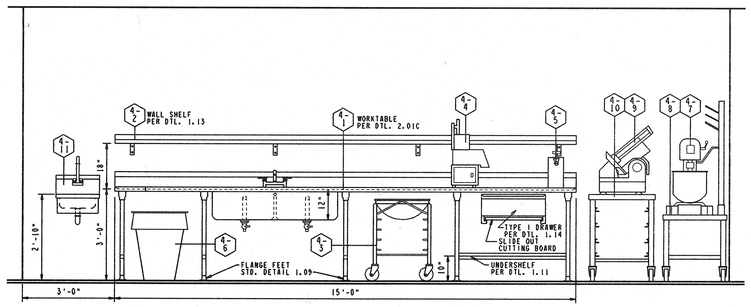

ELEVATION G

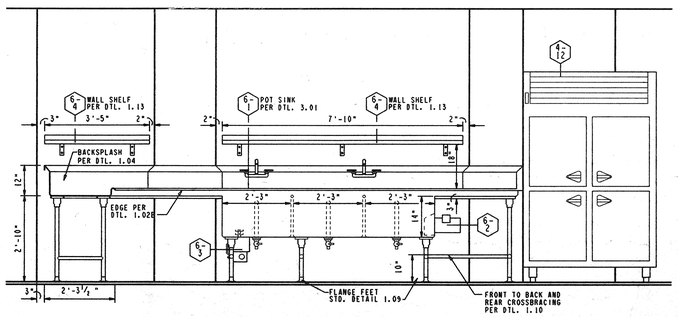

ELEVATION H

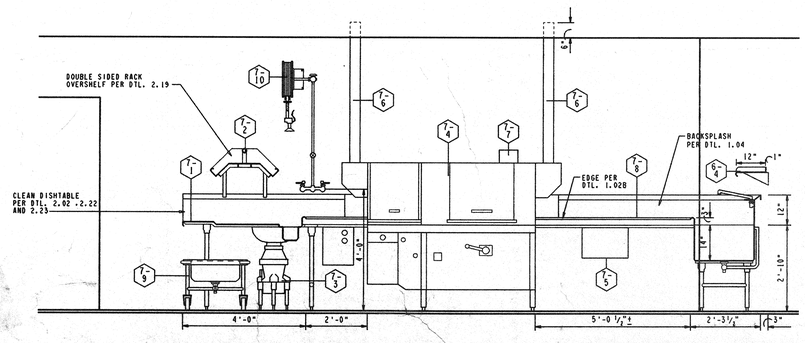

ELEVATION J

JOHN F. KENNEDY SCHOOL OF GOVERNMENT
PHASE IV
HARVARD UNIVERSITY
CAMBRIDGE, MASSACHUSETTS

APPROVALS

Registration Stamp

REVISIONS

Number	Description	Date
1	ADDENDUM #3	5/10/89

ARCHITECTS
TAC /The Architects Collaborative

STRUCTURAL ENGINEERS
LeMessurier Consultants

MECHANICAL ELECTRICAL
BR+A Consulting Engineers

Cini-Little International
Consultants in Foodservice and Lodging

JOHN F. KENNEDY SCHOOL OF GOVERNMENT
HARVARD UNIVERSITY
CAMBRIDGE, MASSACHUSETTS
FOODSERVICE EQUIPMENT
ELEVATIONS AND SECTIONS

DRAWING TITLE

FS-2.5

20 DECEMBER 1988

709-5205 DRAWING NUMBER

PLOTTED: 12/13/88

SHEET 9 OF