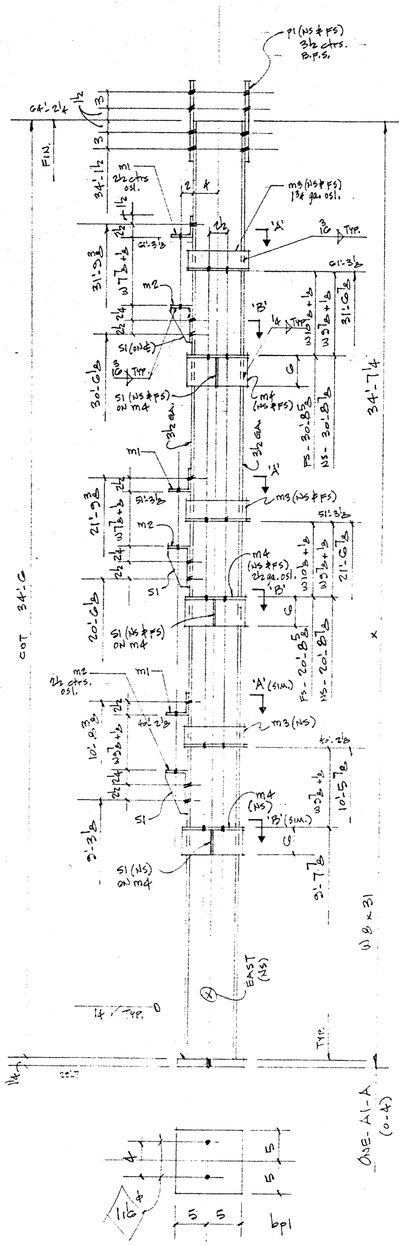

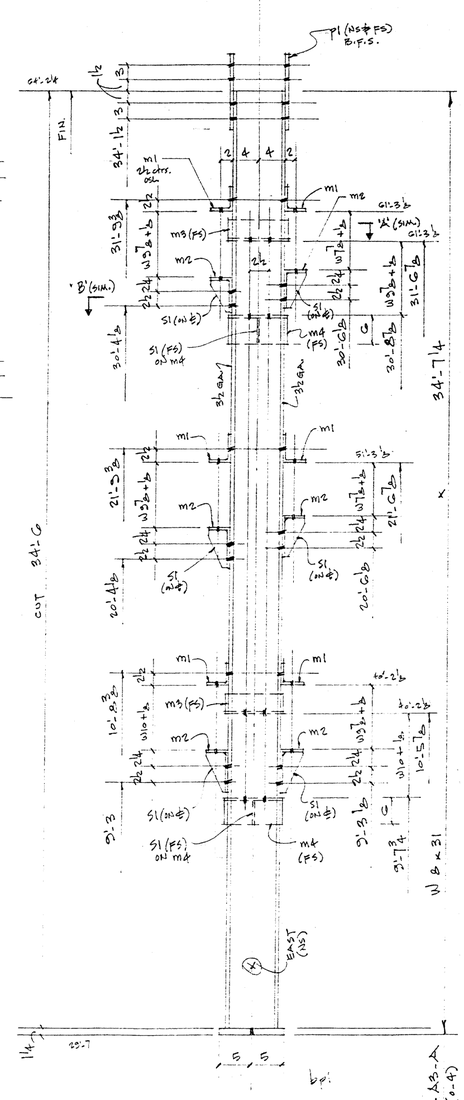

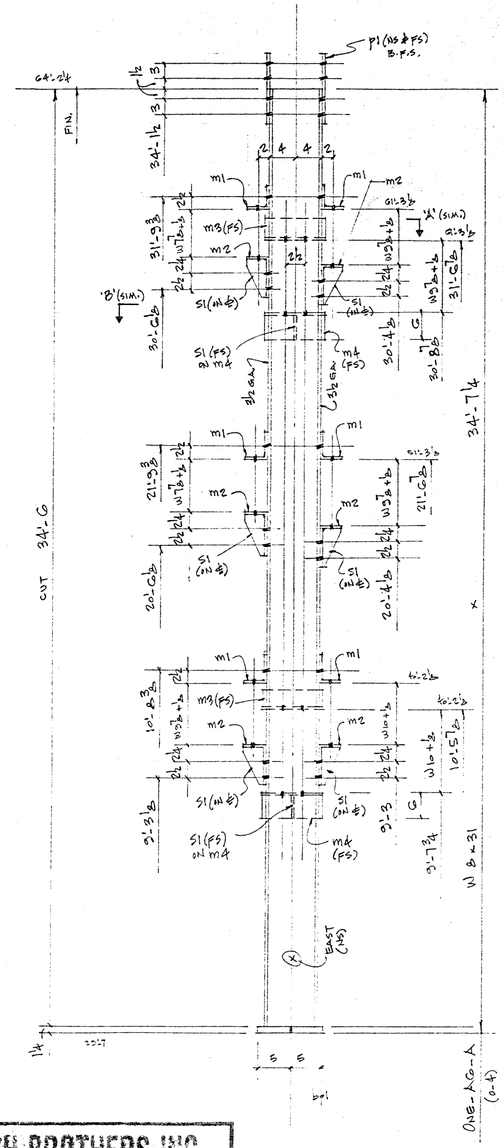

BILL OF MATERIAL

NO. OF PCS	SHIP MARK	PIECE MARK	DESCRIPTION	LENGTH		REMARKS	WEIGHT
1	A1-A		W8 x 31	34	6	FIG (0-4)	
1		bp1	₱ 10 x 1¼		10		
2		p1	₱ 6½ x ½	1	0		
3		m1	L 4 x 3½ x ⅜		6		
3		m2	L 6 x 4 x ⅜		6		
5		m3	L 3 x 3 x ⅜		9		
5		m4	L 6 x 4 x ⅜		9		
8		S1	₱ 3⅜ x ⅜		5⅝	FITTED	
1	A3-A		W8 x 31	34	6	FIG (0-4)	
1		bp1					
2		p1					
6		m1					
6		m2					
2		m3					
2		m4					
8		S1					
1	A6-A		W8 x 31	34	6	FIG (0-4)	
1		bp1					
2		p1					
6		m1					
6		m2					
2		m3					
2		m4					
8		S1					

FOR APPROVAL
AUG 3 1990

FOR FABRICATION
SEP 18 1990

FINAL APPROVAL
DATE SEP 28 1990

3-17-90

REVISIONS			PRINT RECORD		
NO.	DATE	DESCRIPTION	DATE	QTY.	ISSUED

NOVEL IRON WORKS
OCEAN ROAD
GREENLAND , N.H. 03840

PAINT NONE	HOLES U.N. 13/16" ø	WELD U.N. E70XX	AISC CERTIFIED CATEGORY II
PROJECT HARVARD UNIV, RENOV. 51 BRATTLE ST. CAMBRIDGE, MASS.			DATE 7-30
			DRAWN BY RGD
DESCRIPTION Cols.			CHK'D BY JK
ARCH.	ENG.		JOB NO. 130
CUSTOMER WALSH BROS.			SHT. NO. 1001

WALSH BROTHERS INC.
REVIEWED FOR CONTRACT REQUIREMENTS
SPEC. SECTION 5100
FILE #
SUB. #
SUBCONTRACTOR Novel
DATE 10/2/90
BY

SHOP NOTES:
1.) MATL: ASTM-A36
2.) NO PAINT.
3.) SHOP BOLTS: 3/4ø H.S. w/ N & W (A325-F)

220-1149
1180