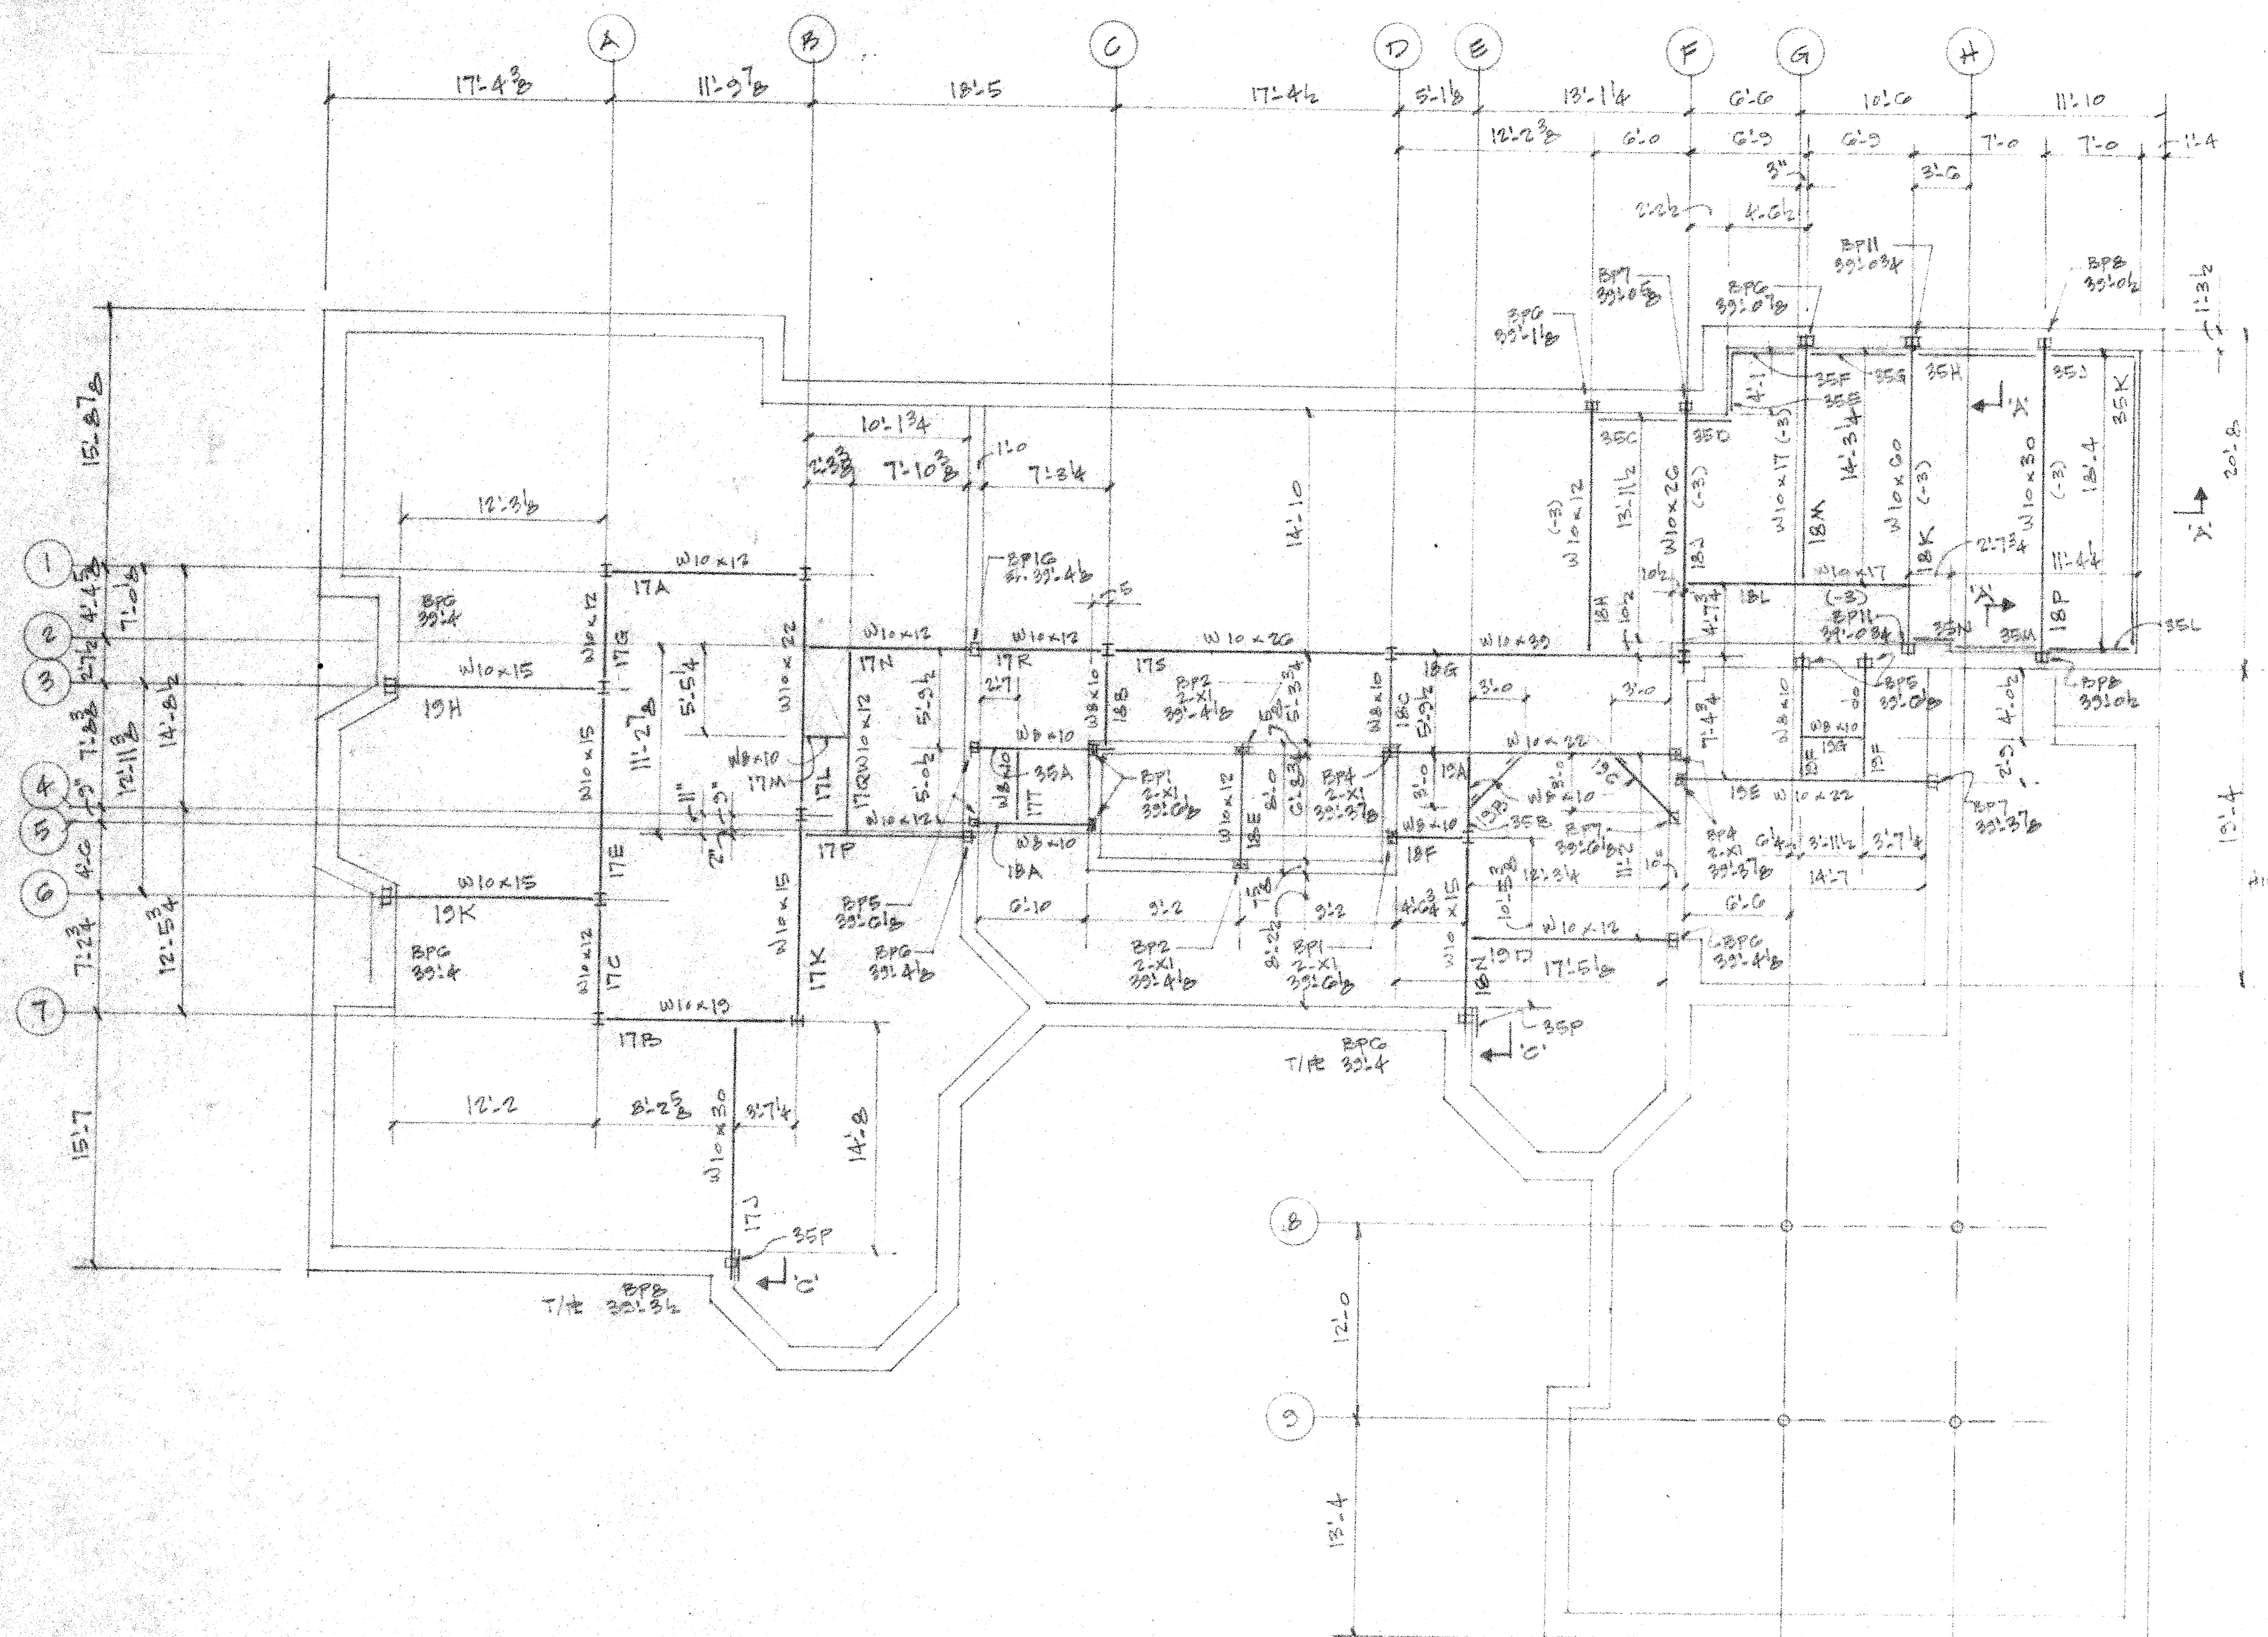

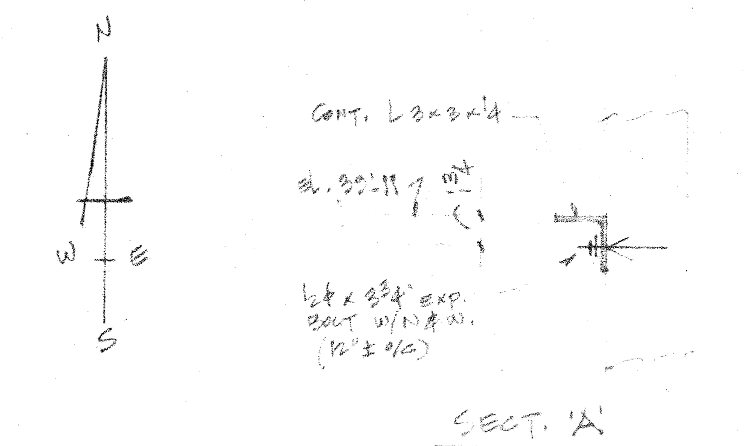

SECT. 'A'

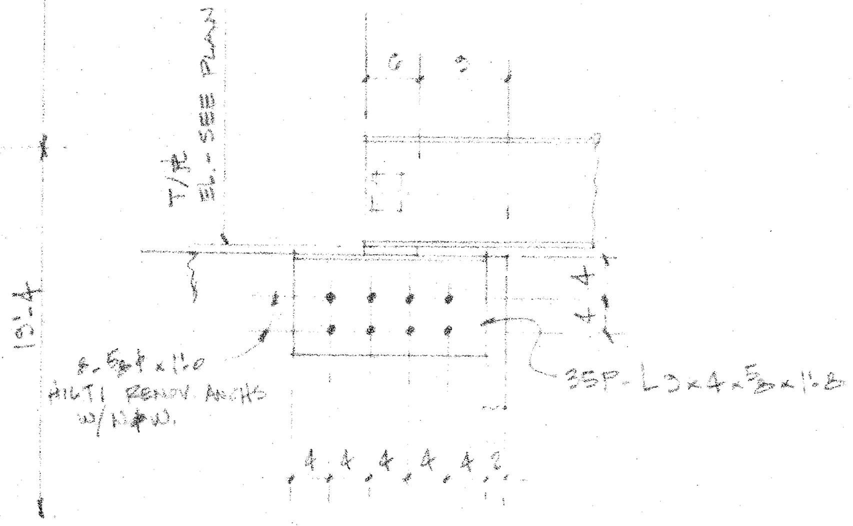

SECT. 'C' (SHOWN)

SECT. 'D' (OPP. HAND)

ERECTOR NOTE!

BACK CHARGES FOR REPAIRS OR ALTERATIONS TO OUR WORK WILL NOT BE ACCEPTED UNLESS APPROVED BY NOVEL IRON WORKS, INC.

WALSH BROTHERS INC.
REVIEWED FOR CONTRACT REQUIREMENTS

SPEC. SECTION 5100
FILE # 7
SUB. # 1
SUBCONTRACTOR Novel
DATE 10/24/90
BY J.C.

FINAL APPROVAL
DATE OCT 24 1990

FOR APPROVAL
AUG 3 1990

FOR ERECTION
DATE OCT 5 1990

SECOND FLOOR FRAMING PLAN

TOP OF STEEL EL. 40'-2 U.N.

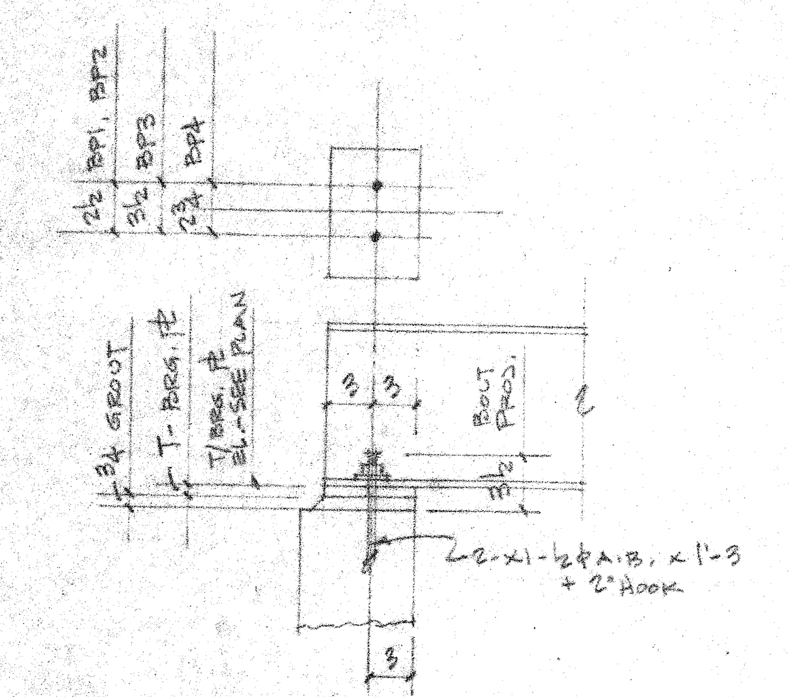

BP1, BP2, BP3, BP4 ANCHOR SETTING DETAIL

MARK	BRG. PL
BP1	PL 6x1/4x0'-6
BP2	PL 6x3/8x0'-6
BP3	PL 6x3/4x1'-0
BP4	PL 6x3/8x0'-8

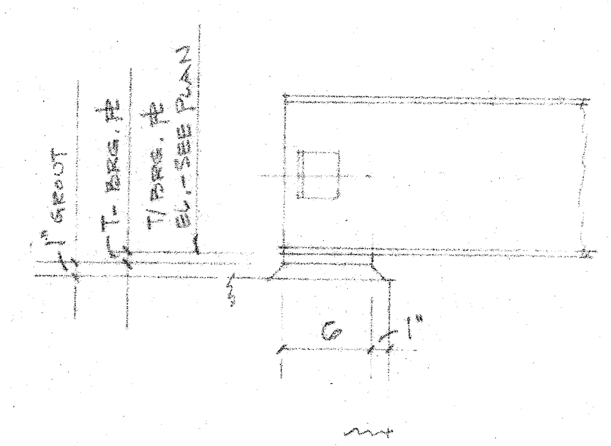

BP5 THRU BP15 ANCHOR SETTING DETAIL
(SEE SCHEDULE)

MARK	BRG. PL
BP5	PL 6x1/4x0'-6
BP6	PL 6x3/8x0'-6
BP7	PL 6x3/8x0'-8
BP8	PL 6x1/2x0'-8
BP9	PL 6x1/2x0'-10
BP10	PL 6x3/8x0'-8 1/2
BP11	PL 6x3/4x1'-1 1/2
BP12	PL 6x5/8x1'-2
BP13	PL 6x5/8x1'-0
BP14	PL 6x5/8x1'-3
BP15	PL 6x1/2x1'-4
BP16	PL 8x1/2x0'-8

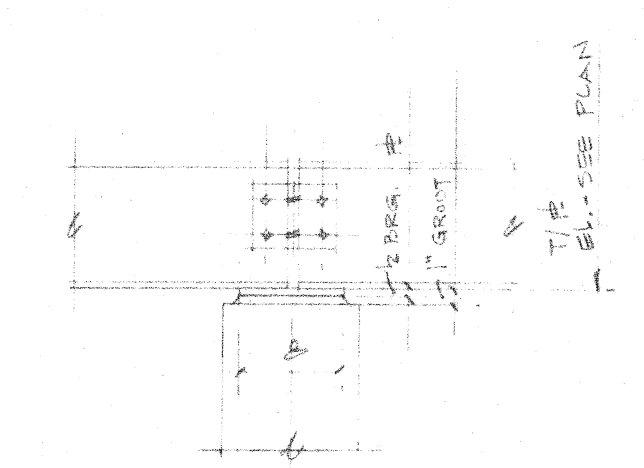

BP16 ANCHOR SETTING DETAIL

FIELD CONNS: 3/4 Ø H.S. BOLT W/ N&W (A325-N) U.N.

REVISIONS			PRINT RECORD		
NO.	DATE	DESCRIPTION	DATE	QTY.	ISSUED

NOVEL IRON WORKS
OCEAN ROAD
GREENLAND, N.H. 03840

PAINT	HOLES U.N. 13/16 Ø	WELD U.N. E70XX	
PROJECT	HARVARD UNIV. RENOVATIONS, 51 BRATTLE ST., CAMBRIDGE, MASS.		DATE 7-90 / DRAWN BY RCD
DESCRIPTION	2ND FLOOR FRAMING PLAN		CHK'D BY X
ARCH. B. THOMPSON & ASSOC.	ENG. LE MESSURIER		JOB NO. 190
CUSTOMER	WALSH BROS.		SHT. NO. E1

10-5-90
9-17-90

136727
MAKEPEACE

220-1166 ~~1185~~