


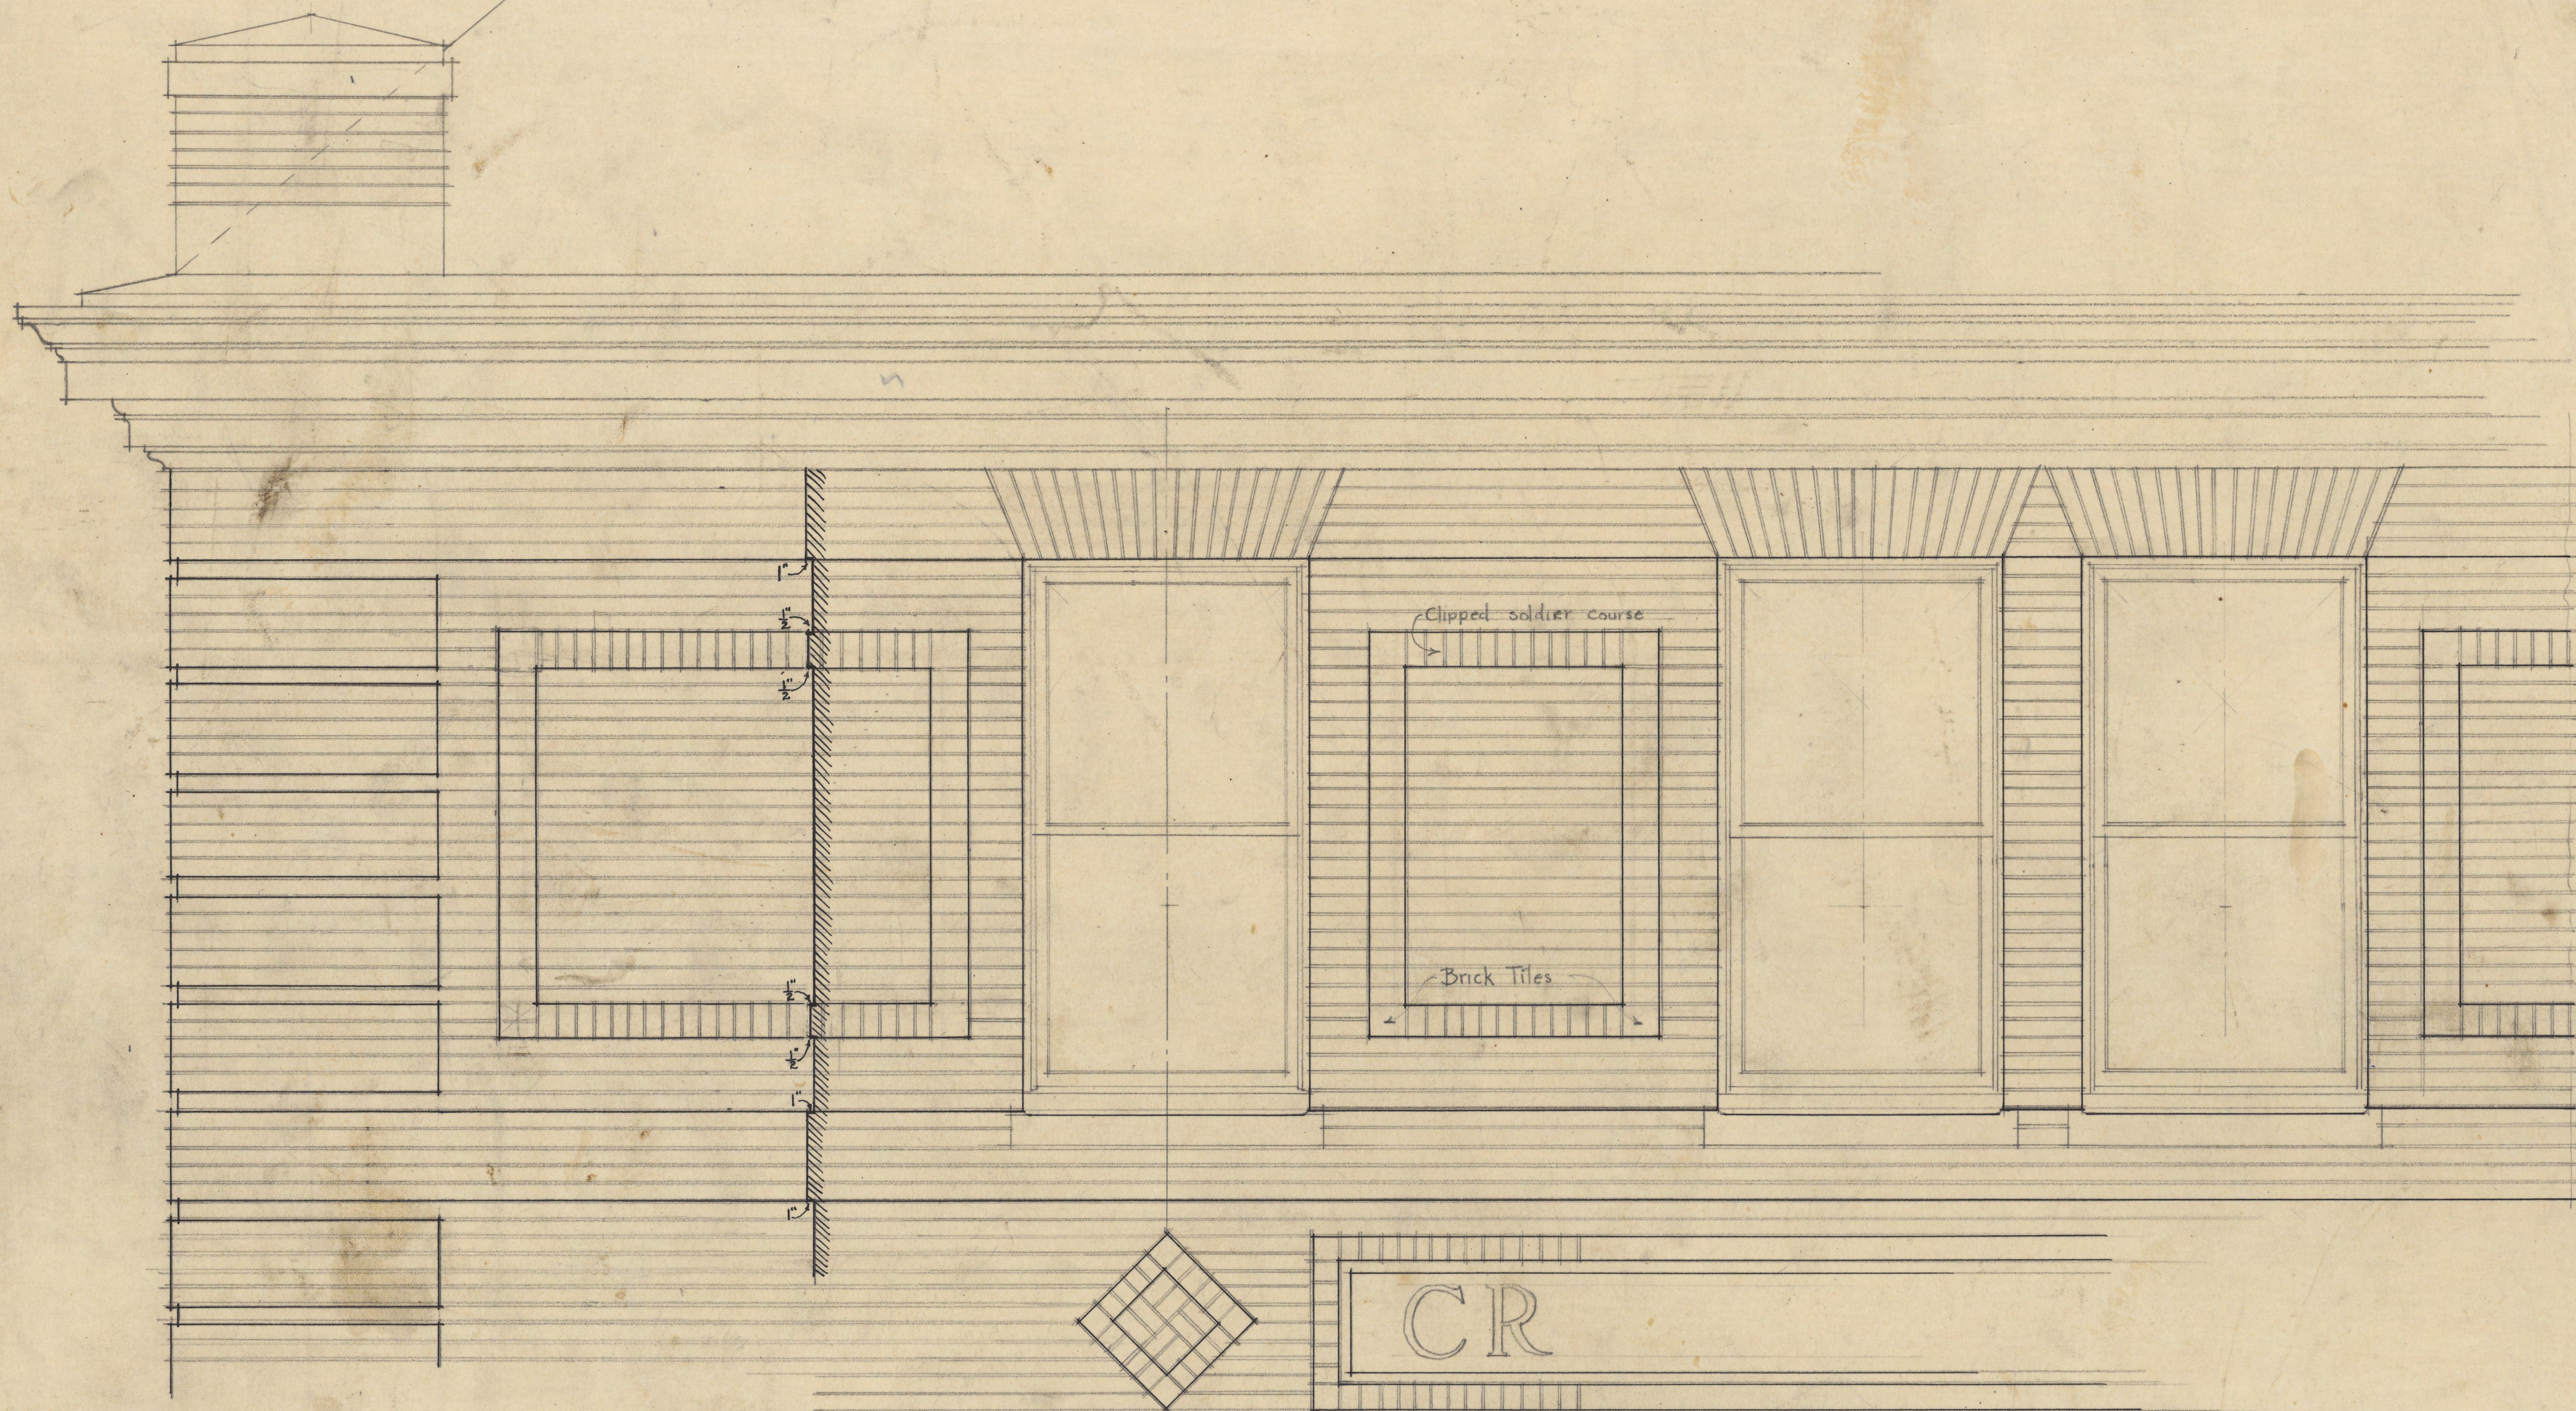

¾" SCALE DETAIL OF BRICK PANELS AT THIRD STORY

• HARVARD • UNIVERSITY •
• HIGH • TENSION • LABORATORY •
• Department • of • Grounds • and • Buildings •
• Revised • Plans •

10-26

316-26 ✓ 150