


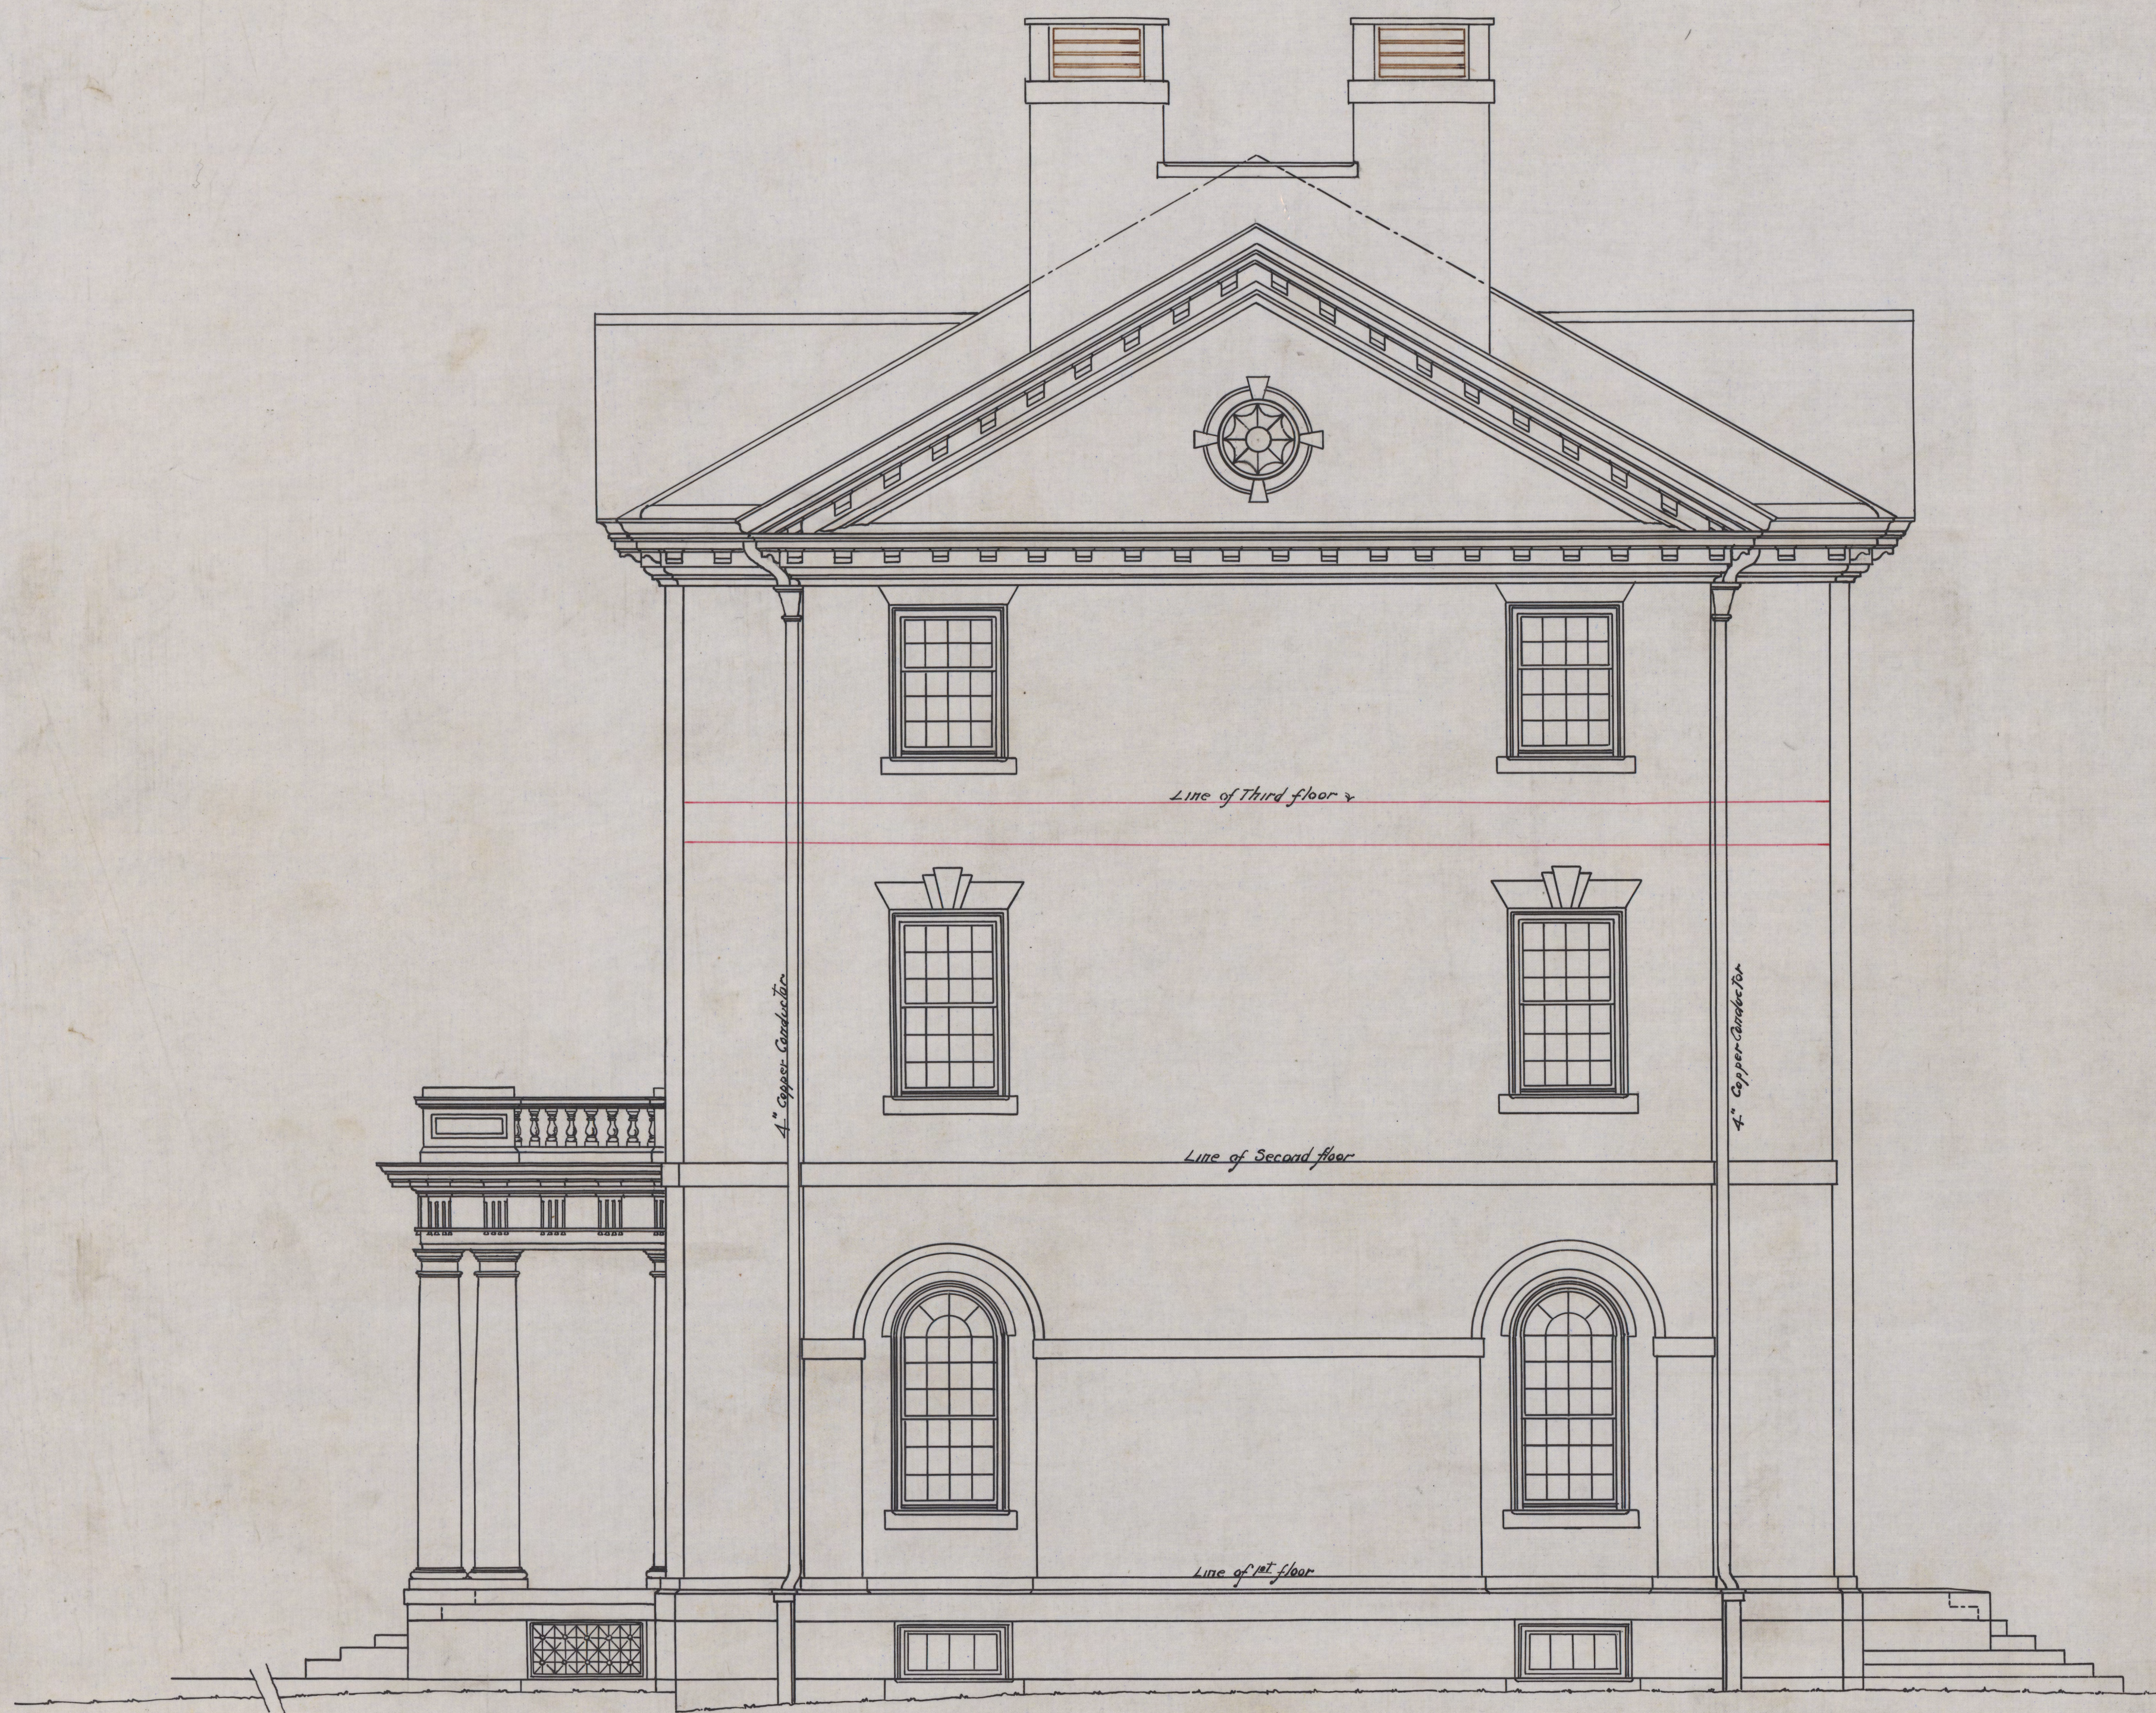

• WEST • ELEVATION •



• EAST • ELEVATION •

• PHILLIPS • BROOKS • HOUSE • HARVARD • UNIVERSITY •

• CAMBRIDGE • MASSACHUSETTS •

• SCALE • FOUR • FEET • TO • ONE • INCH •

7