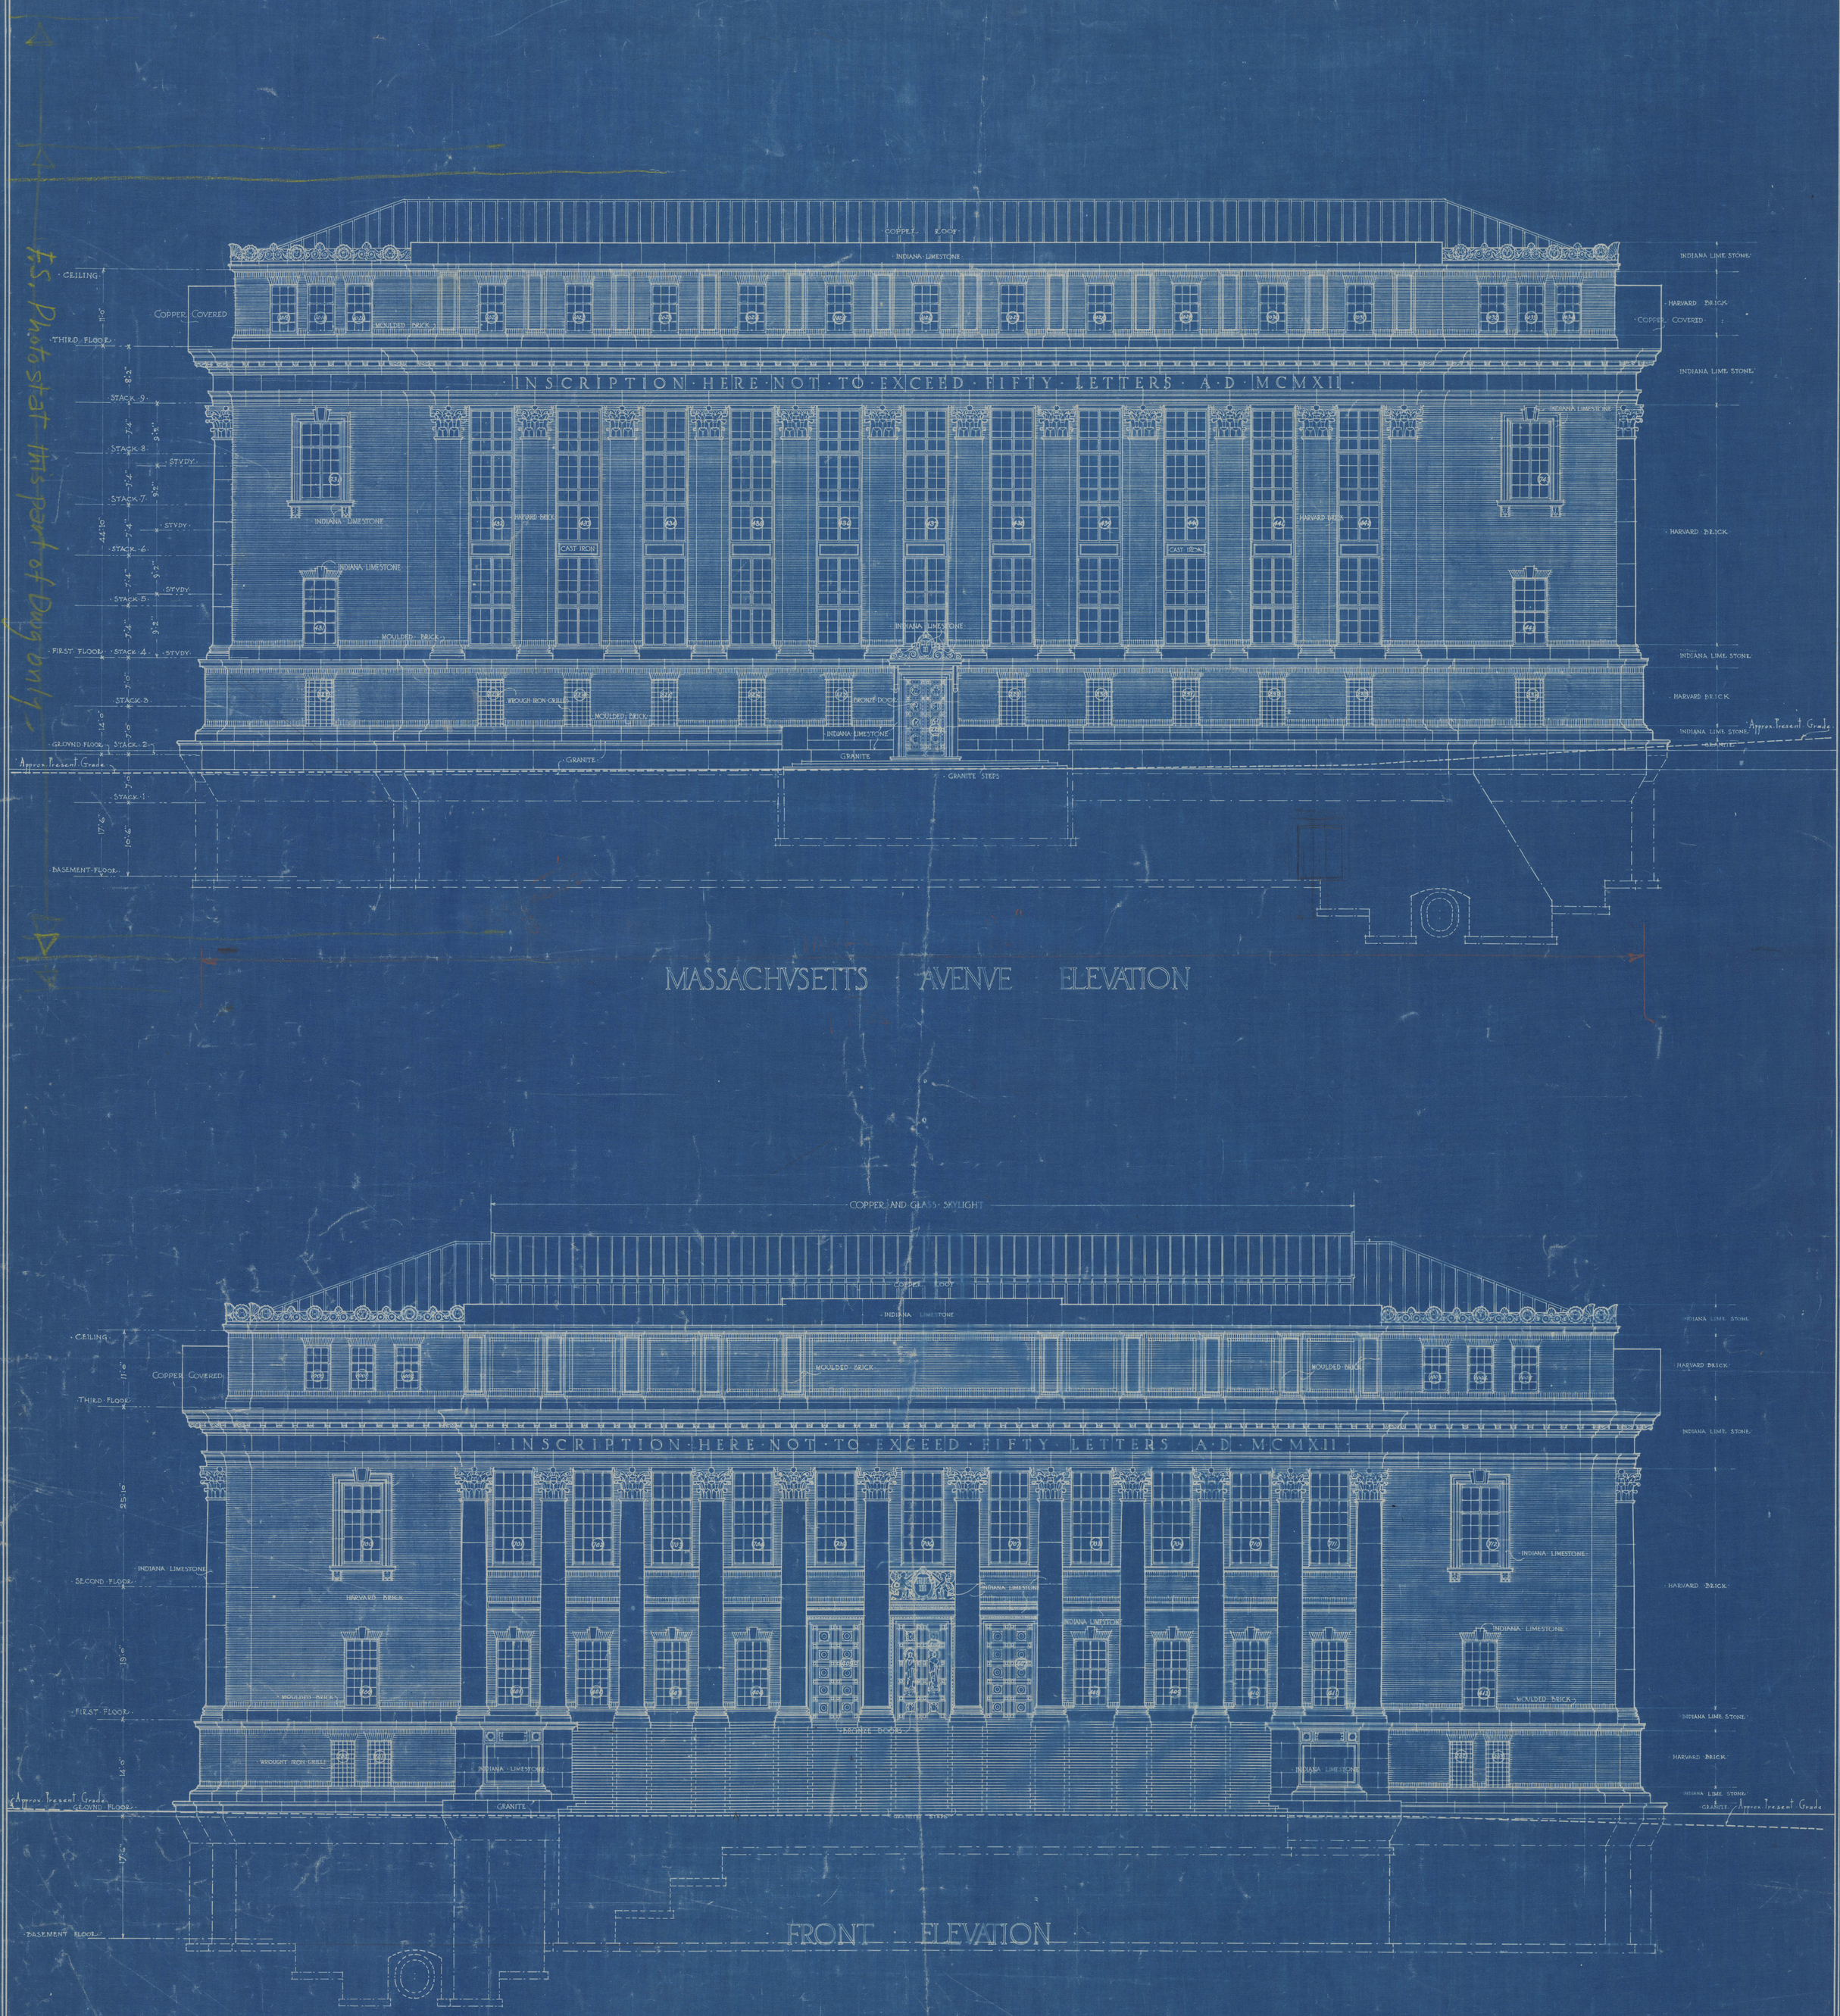

Photostat of Dwg 9

110-11

Identified and acknowledged as forming part of contract dated December 23 1912

Edward Elkins Widener

A. Brewer Borie

THE HARRY ELKINS WIDENER MEMORIAL LIBRARY FOR HARVARD VNIVERSITY CAMBRIDGE MASSACHVSETTS

SCALE 1/8 INCH EQVALS 1 FOOT
OCTOBER 1912

HORACE TRVMBAVER ARCHITECT
1406 LAND TITLE BVILDING PHILA

WORK NVMBER 2176
SHEET NVMBER 9